

TAYLOR AND CRABTREE
ARCHITECTS
1812 BROADWAY, NASHVILLE, TENN.

SEC
559.75-01-09


FOR THE
STATE OF
TENNESSEE



AN OFFICE BUILDING
CENTER
AND CULTURAL CENTER

TOUR ROOF FRAMING PLAN

18-3

263

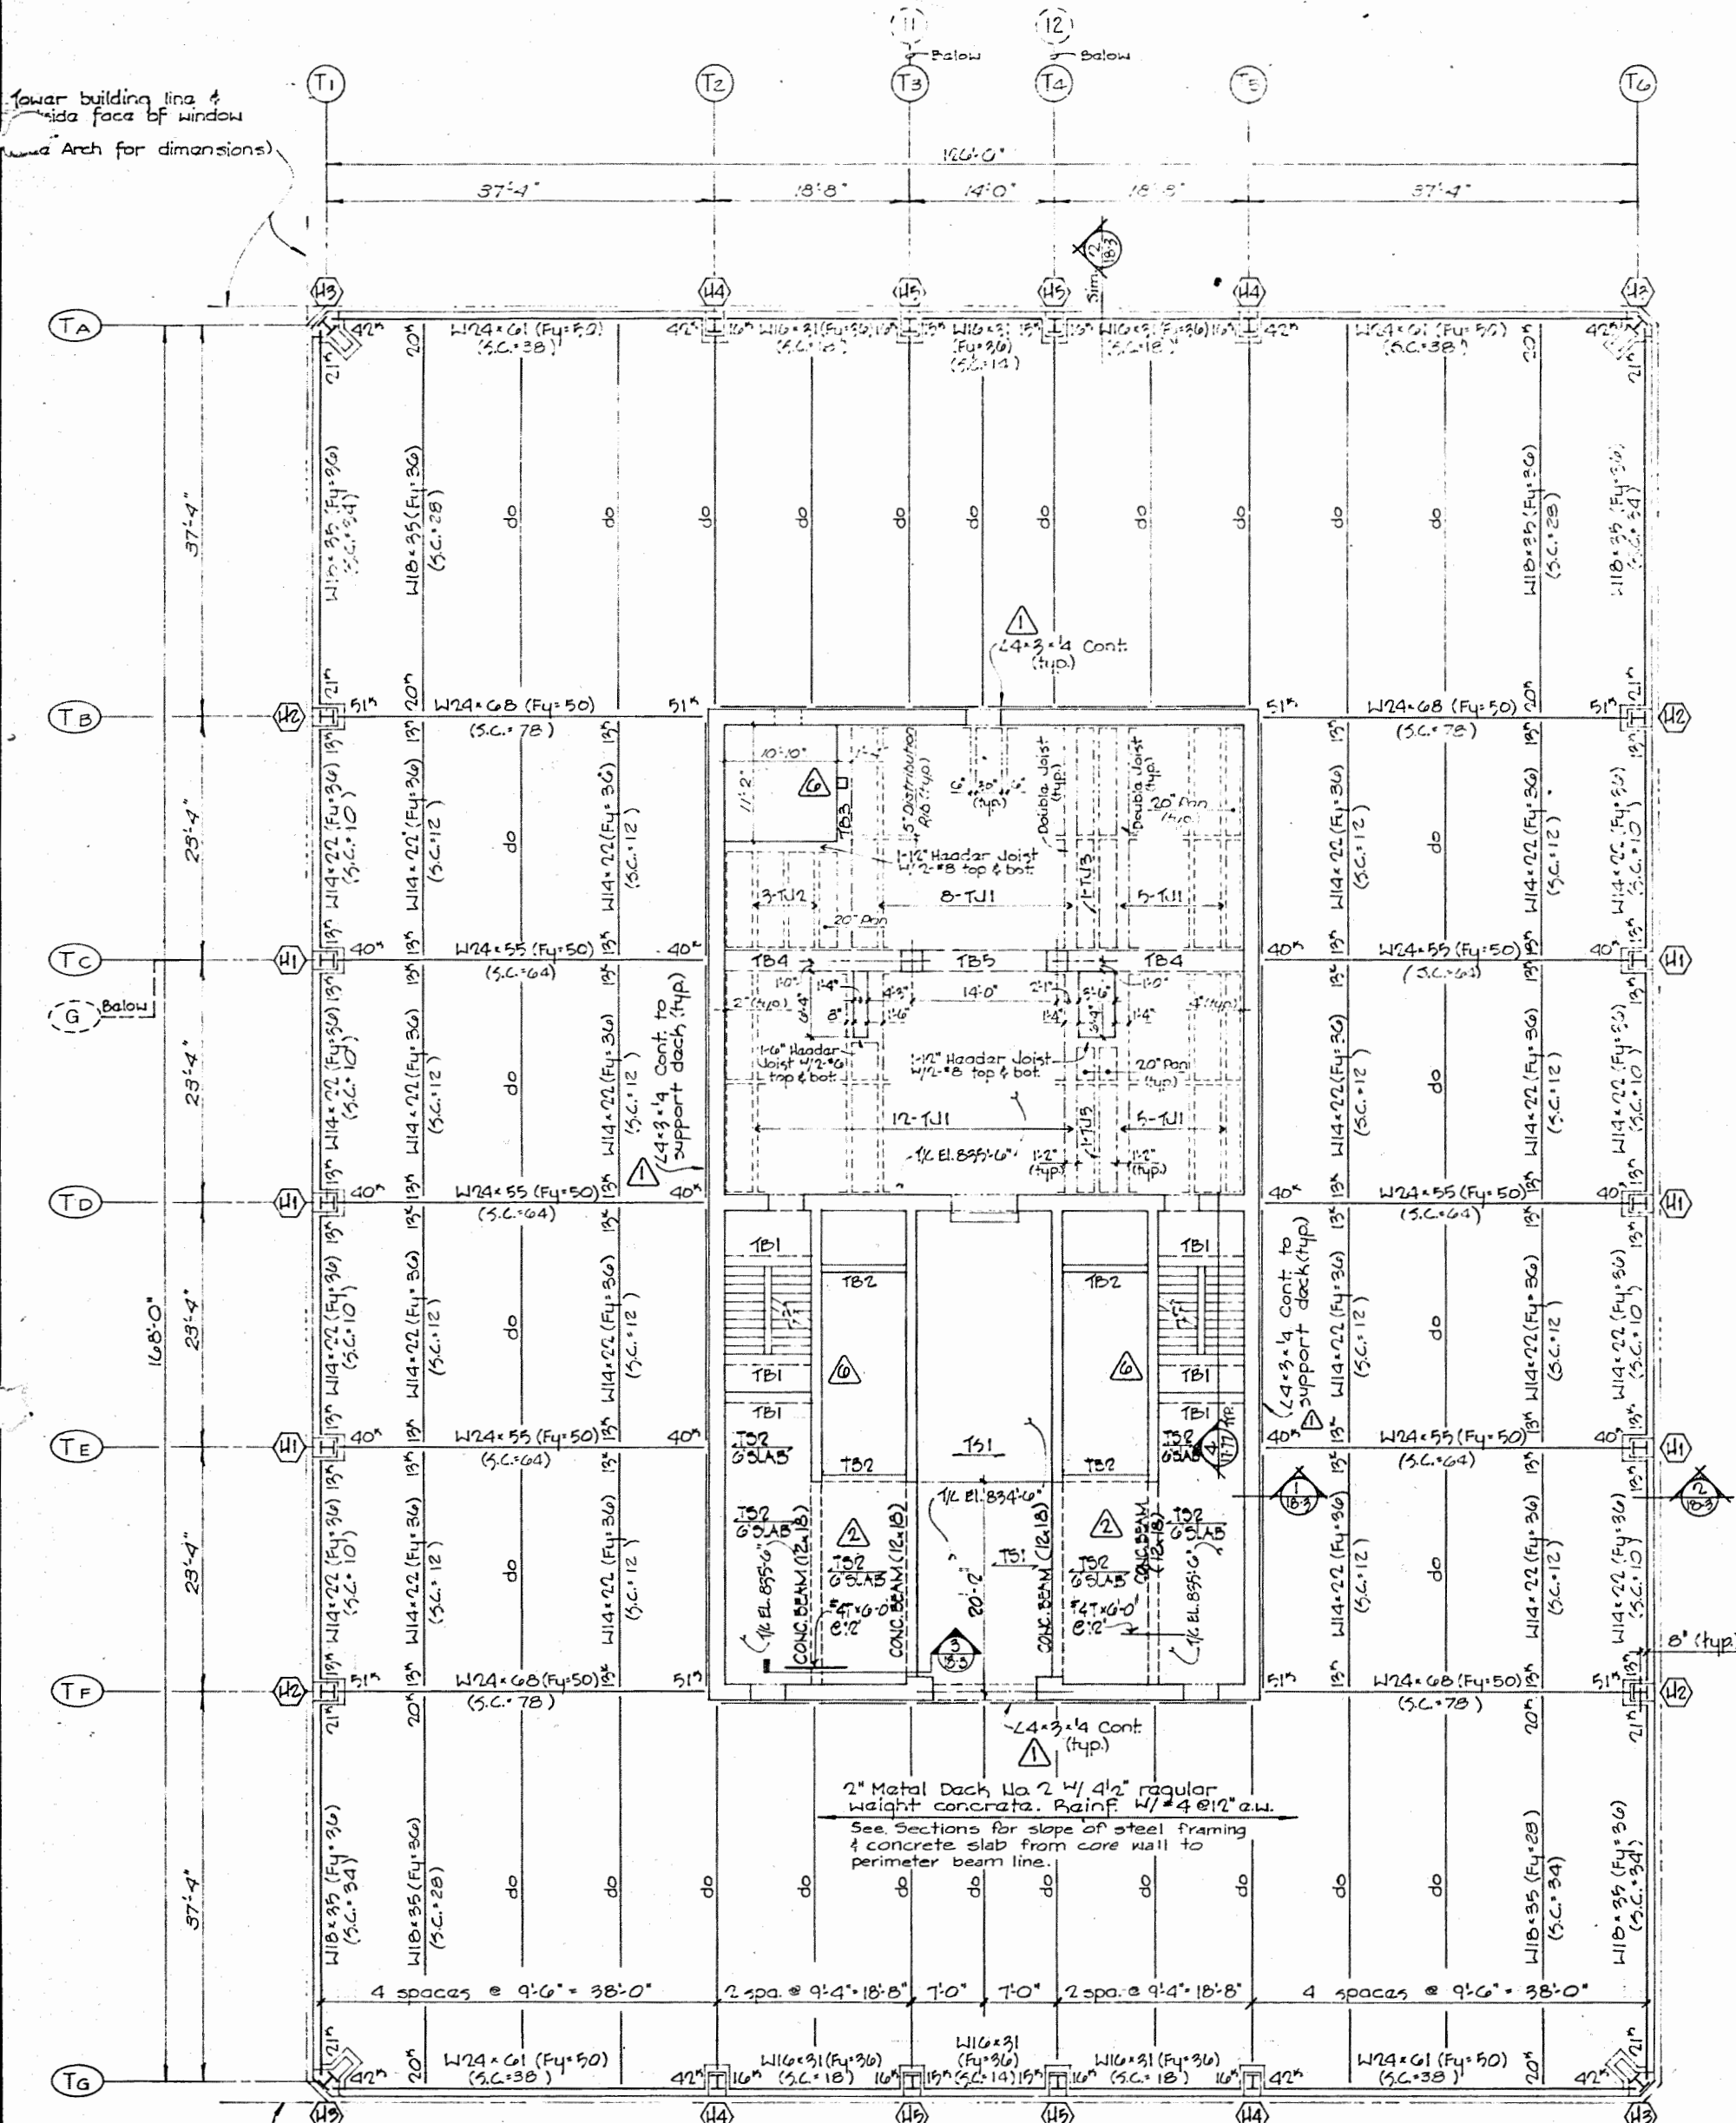

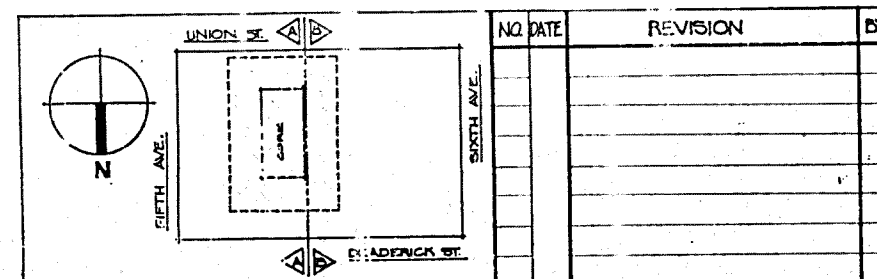 

TAYLOR AND CRABTREE.
A R C H I T E C T S
1812 BROADWAY. NASHVILLE, TENN.

SBC
129/75-01-69

**AN OFFICE BUILDING
AND CULTURAL CENTER
FOR THE
STATE OF
TENNESSEE**

AND COLLEGE CENTER
TENNESSEE
TOWER CORE ROOF FRAMING PLAN


PROJECT NO.
: 7315

DRAWN BY
: *MS*


CHECKED BY
: H. NIELSEN

ISSUE DATE
: Dec. 5, 19

18-05

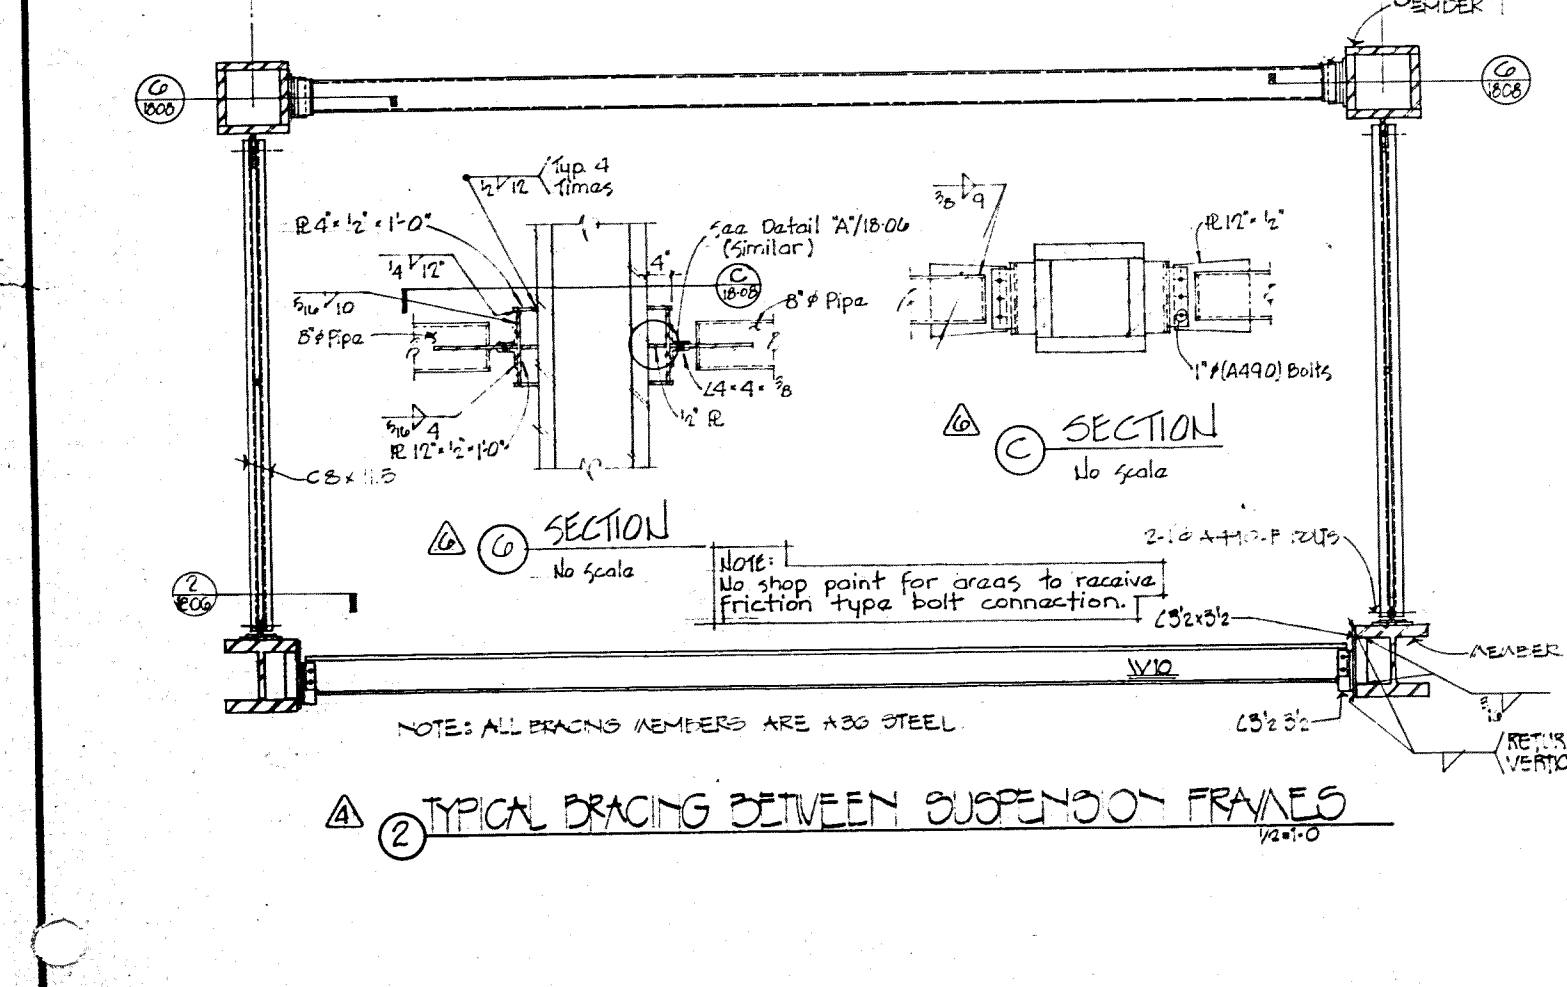


NOTE: All suspension frames and hanger members which will remain exposed shall be weathering steel ASTM A588 (Fy = 50 ksi.). Base R "A" shall be ASTM A36.

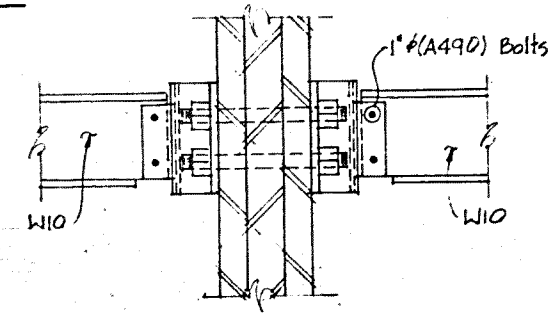

NO.	DATE	REVISION	
④	12-5	REVISED SECTIONS OF DETAILS	
⑤	12-6	ADDED SECTIONS & DETAILS, ADDED NOTE	



PROPERTY NO.	: 7315
NAME OF	: M. SANCHEZ
CONTROL BY	: W. NIELSEN
DATE DUE	: Dec. 5, 1975
18-08	

HALF SIZE PRINT
NOT FOR CONSTRUCTION
DISREGARD ALL SCALES

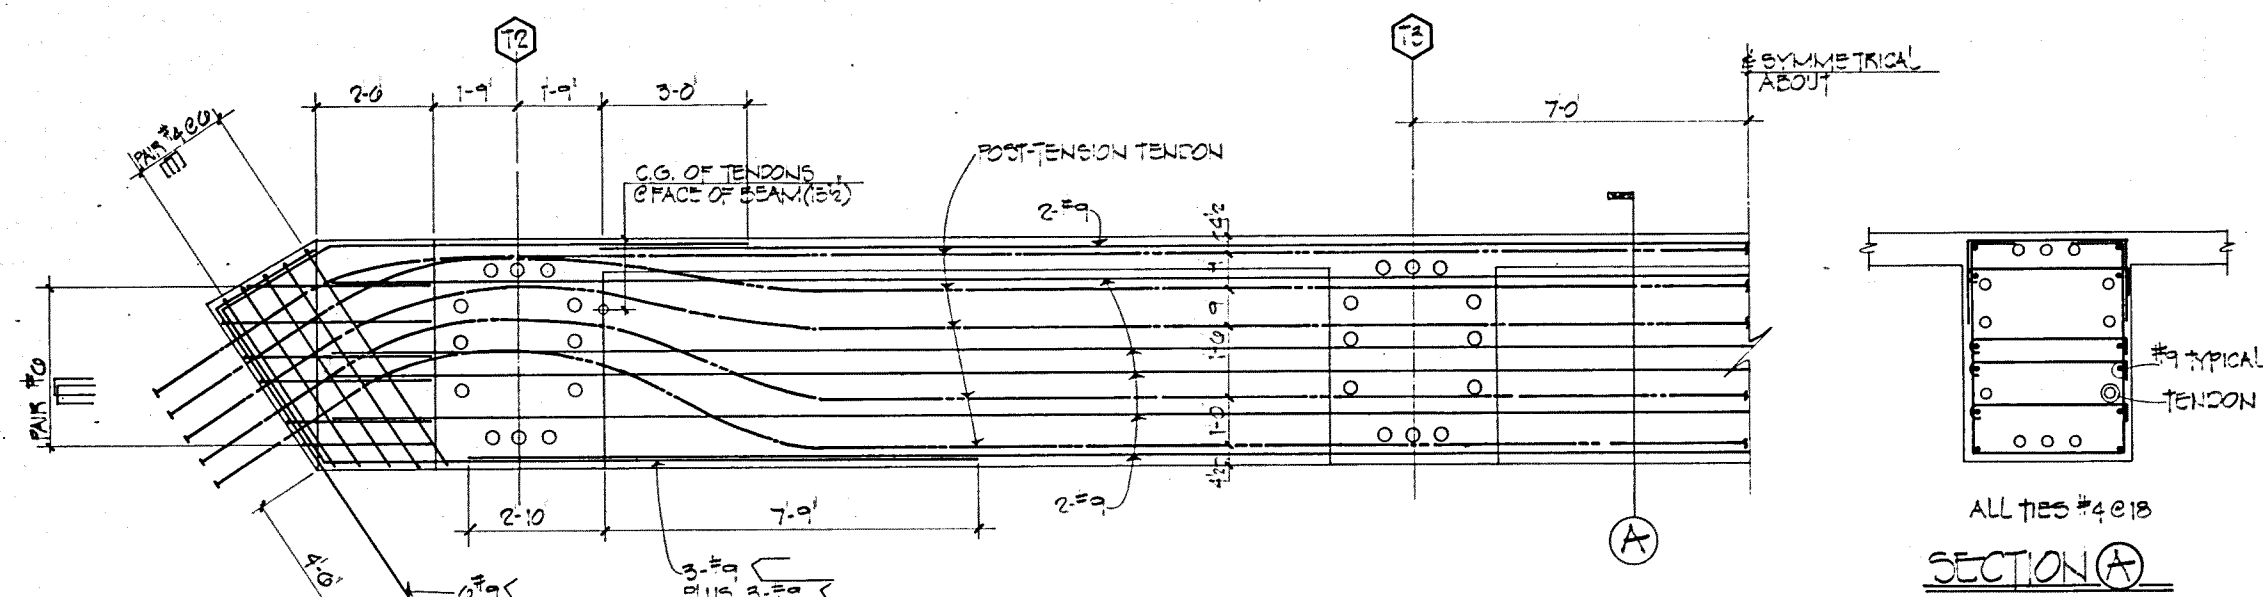

① POST-TENSION TENDON SCHEDULE

FRAME	NUMBER OF TENDONS	NUMBER OF 1/2" STRANDS PER TENDON (270K)	LOCATION OF TENDONS AT ANCHOR PL. SEE DETAIL 10	REMARKS
1	12	9	EA. TENDON HOLE	FOR DESIGN LOADING SEE 10
2,3,4	12	12	EA. TENDON HOLE	FOR DESIGN LOADING SEE 10
5	6	9	HOLE 'A' ONLY	FOR DESIGN LOADING SEE 10

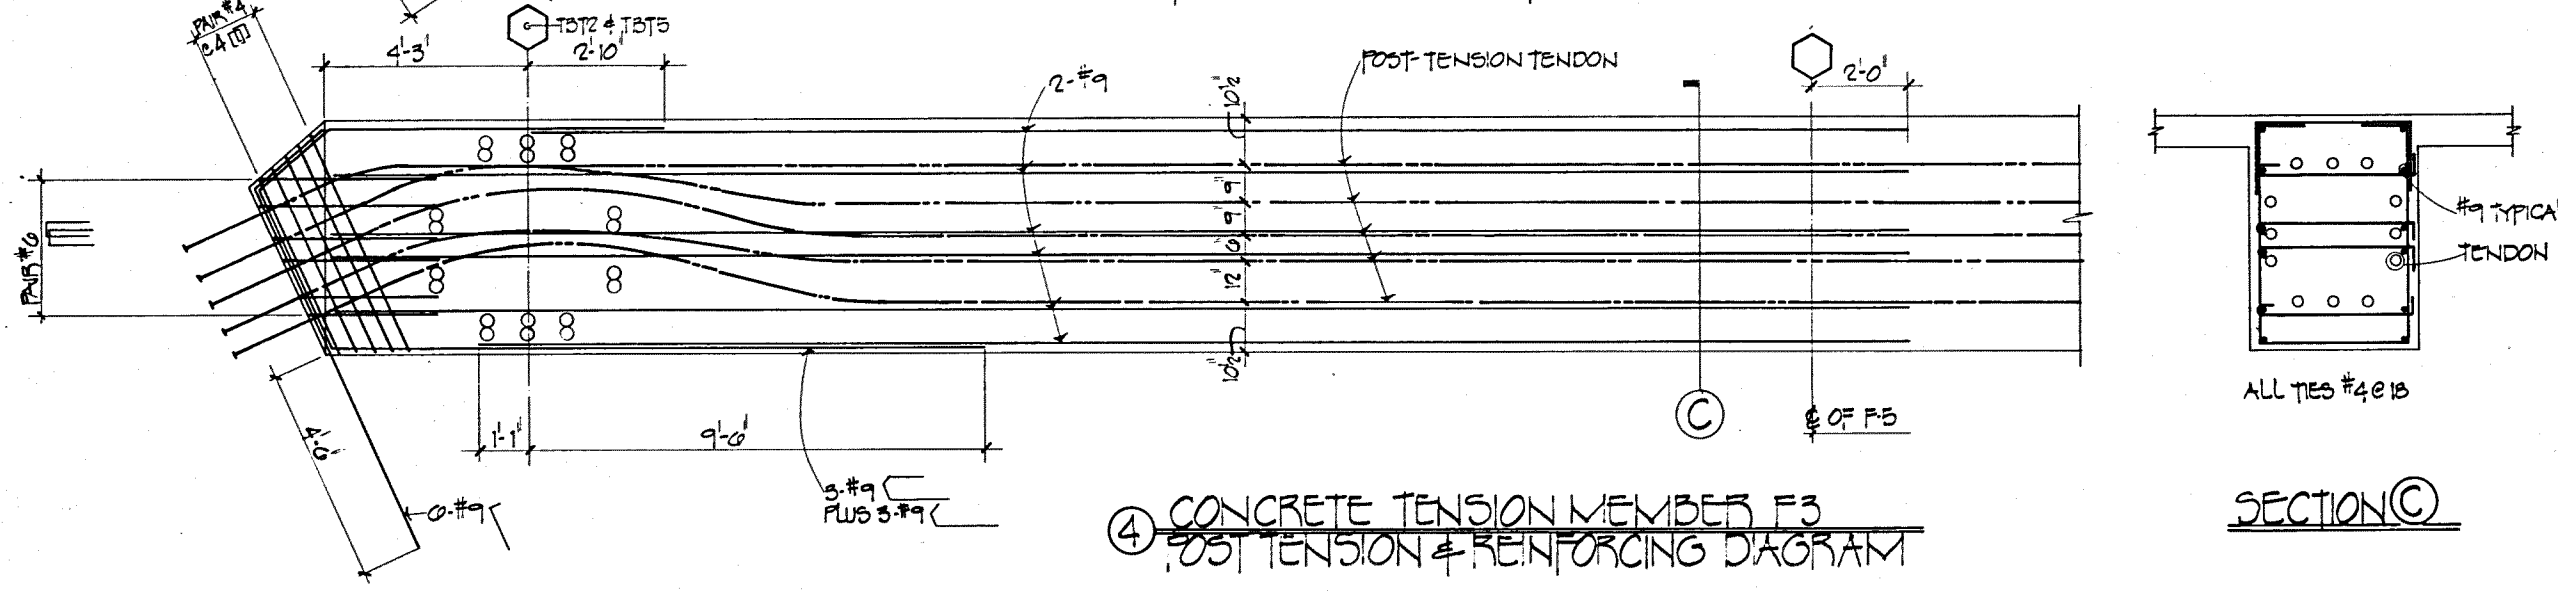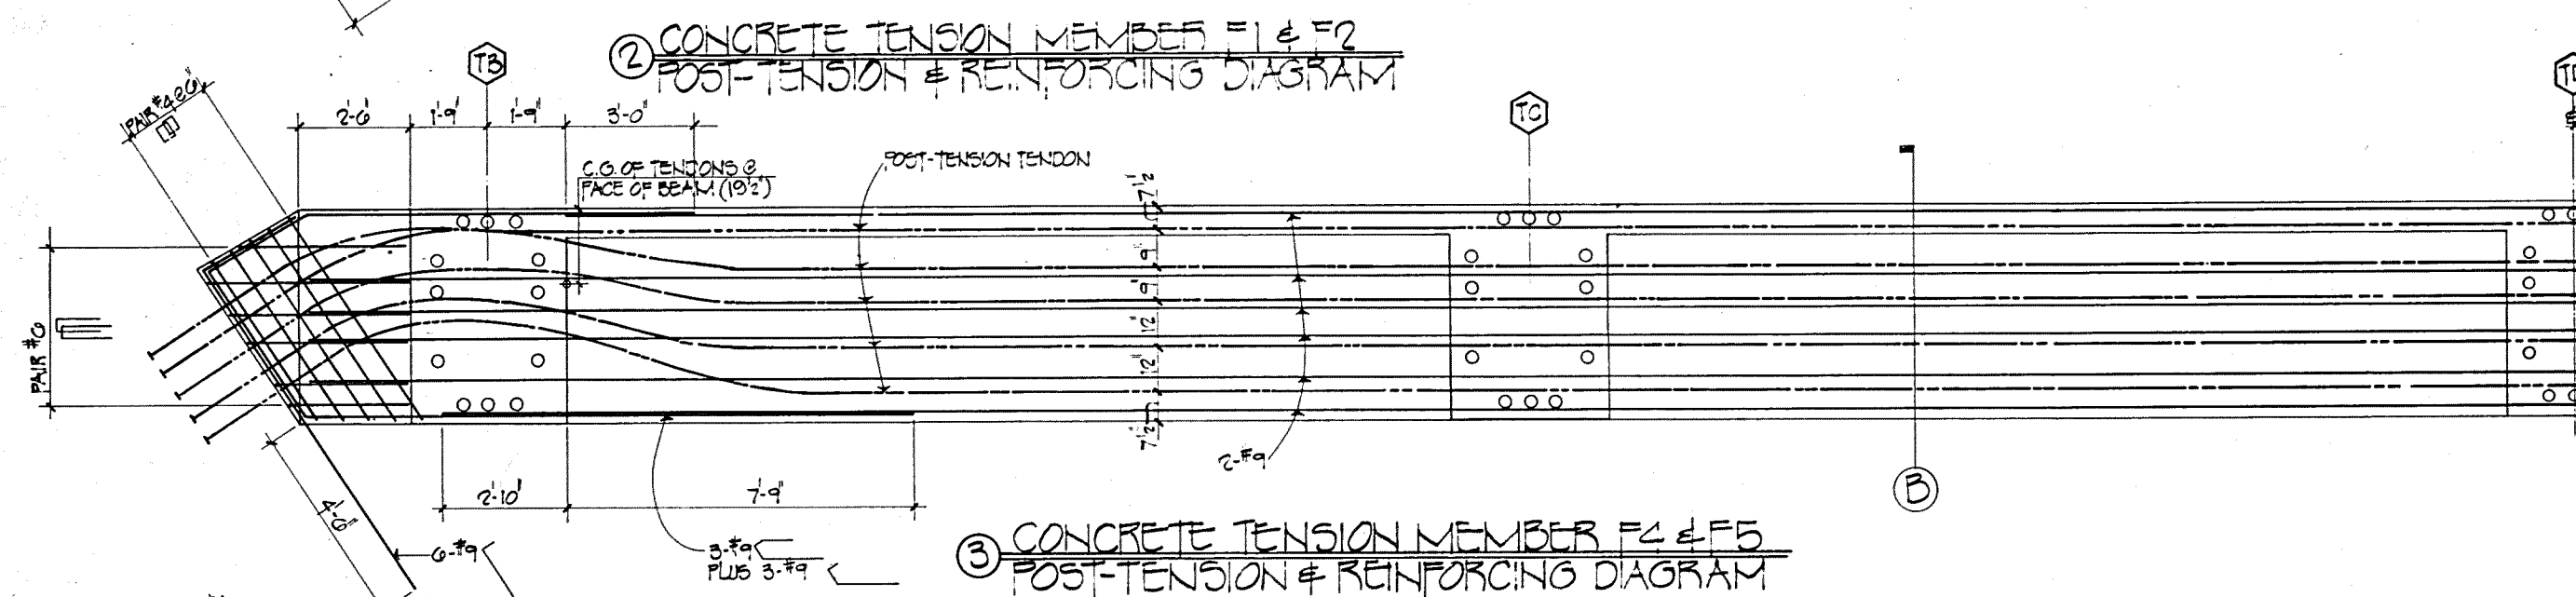

NOTES

- POST-TENSION SEQUENCE SHALL BE SUBMITTED TO THE DESIGN ENGINEER FOR REVIEW AND APPROVAL.
- POST-TENSIONING SHALL BE PERFORMED IN THREE STAGES AS FOLLOWS:
 - FOUR TENDONS AT EACH CONNECTION TO BE STRESSED BEFORE MEMBER "T" IS INSTALLED.
 - FOUR ADDITIONAL TENDONS ARE TO BE STRESSED AFTER SEVEN FRAMING LEVELS (INCLUDING FLOOR SLABS) HAVE BEEN ERECTED.
 - THE REMAINING TENDONS ARE TO BE STRESSED AFTER A TOTAL OF FOURTEEN FRAMING LEVELS (INCLUDING FLOOR SLABS) HAVE BEEN ERECTED.
- PERFORM POST-TENSIONING IN A MANNER AS TO NOT IMPOSE ECCENTRICITY ON THE CONNECTION UNLESS APPROVED BY THE DESIGN ENGINEER.
- JACK POST-TENSIONING TENDONS AT EACH END OF THE TENDON AS TO INSURE DESIGN LOADING.
- POST-TENSION TENDONS ONLY AFTER CONCRETE HAS OBTAINED AT LEAST EIGHTY PERCENT OF ITS 28-DAY STRENGTH.
- FULLY GROUT TENDONS AS TO CONFORM TO THE LATEST ACI CODE AND THE RECOMMENDATIONS OF THE PRESTRESSED CONCRETE INSTITUTE.
 - GROUTING PROCEDURE AND DESIGN MIX TO BE USED SHALL BE SUBMITTED TO THE DESIGN ENGINEER FOR REVIEW AND APPROVAL.
- DUE TO THE UNIQUE REQUIREMENTS OF THE ROOF SUSPENSION SYSTEM, THE CONSTRUCTION SEQUENCE OF THE FLOOR SLABS SHALL BE SUBMITTED TO THE DESIGN ENGINEER FOR REVIEW.

HAIR LINE PRINT
NOT FOR CONSTRUCTION
DISREGARD ALL SCALES

NO.	DATE	REVISION	BY



FOR THE STATE OF TENNESSEE
SBC 539/75-01-69
OFFICE BUILDING AND CULTURAL CENTER
TOWER SUSPENSION FRAME DETAILS
18-11

TAYLOR AND CRABTREE
ARCHITECTS
1812 BROADWAY, NASHVILLE, TENN.

