TENNESSEE D.O.T.
DESIGN DIVISION
FILE NO.

Index Of Sheets

TITLE SHEET 1
PREFERRED ALT.
WEST SHIFT 2-10

STATE OF TENNESSEE
DEPARTMENT OF TRANSPORTATION
BUREAU OF ENVIRONMENT & PLANNING

TENN.	YEAR	SHEET NO.
	2013	1
FED. AID PROJ. NO.		
STATE PROJ. NO.		

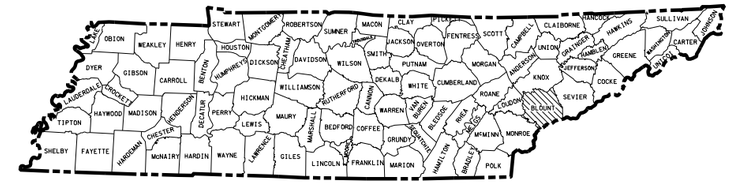

STATE HIGHWAY NO. F.A.H.S. NO.

PELLISSIPPI PARKWAY EXTENSION
PREFERRED ALTERNATIVE WEST SHIFT

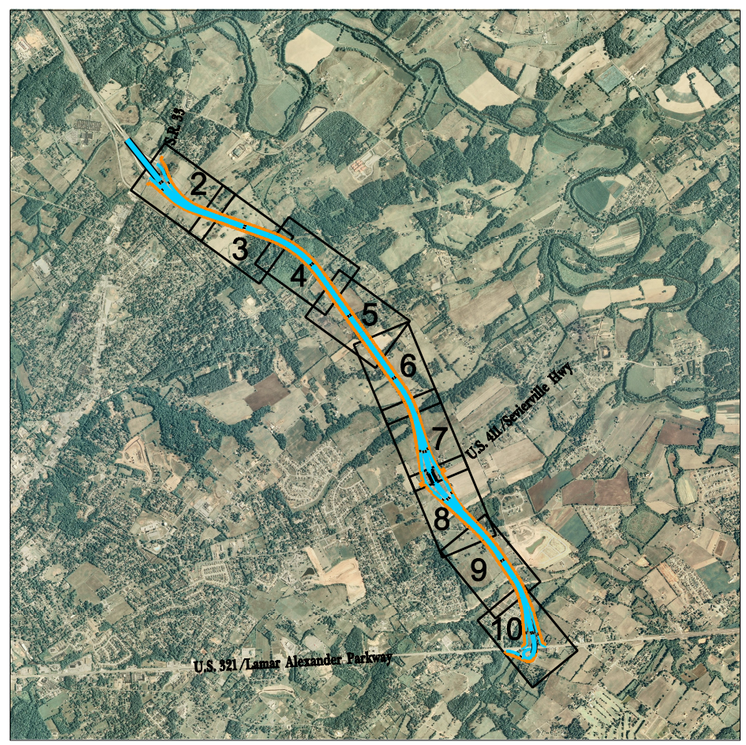

SCALE: 1"= 1 MILE

LEGEND

2➡ NO. OF LANES/ DIRECTION OF TRAVEL

PROPOSED RIGHT-OF-WAY

APPROXIMATE CENTERLINE OF LANE(S)

SPECIAL NOTES

PROPOSALS MAY BE REJECTED BY THE COMMISSIONER IF ANY OF THE UNIT PRICES CONTAINED THEREIN ARE OBVIOUSLY UNBALANCED, EITHER EXCESSIVE OR BELOW THE REASONABLE COST ANALYSIS VALUE.

THIS PROJECT TO BE CONSTRUCTED UNDER THE STANDARD SPECIFICATIONS OF THE TENNESSEE DEPARTMENT OF TRANSPORTATION DATED MARCH 1, 2006 AND ADDITIONAL SPECIFICATIONS AND SPECIAL PROVISIONS CONTAINED IN THE PLANS AND IN THE PROPOSAL CONTRACT.

TDOT C.E. MANAGER 1 OR
TDOT TRANSPORTATION MANAGER 1 _____
TDOT ROAD SP. SV. 2 _____
DESIGNED BY _____
DESIGNER _____ CHECKED BY _____

P.E. NO. _____

PIN NO. 101423.00

PRELIMINARY SUBJECT TO REVISIONS

APPROVED: _____
CHIEF ENGINEER

DATE: _____

APPROVED: _____
COMMISSIONER

U.S. DEPARTMENT OF TRANSPORTATION
FEDERAL HIGHWAY ADMINISTRATION

APPROVED: _____ _____
DIVISION ADMINISTRATOR DATE

9-SEP-2013 15:11
\\AMNASFILO2\CADD\PRJ\34230A_PellissippiPkwy Ext\CADD\West Shift Plan Sheets\TitleSheet.dgn

TENNESSEE D.O.T.
DESIGN DIVISION
FILE NO.

TYPE	YEAR	PROJECT NO.	SHEET NO.
CONCEPT	2013	PELLISSIPPI PKWY	2

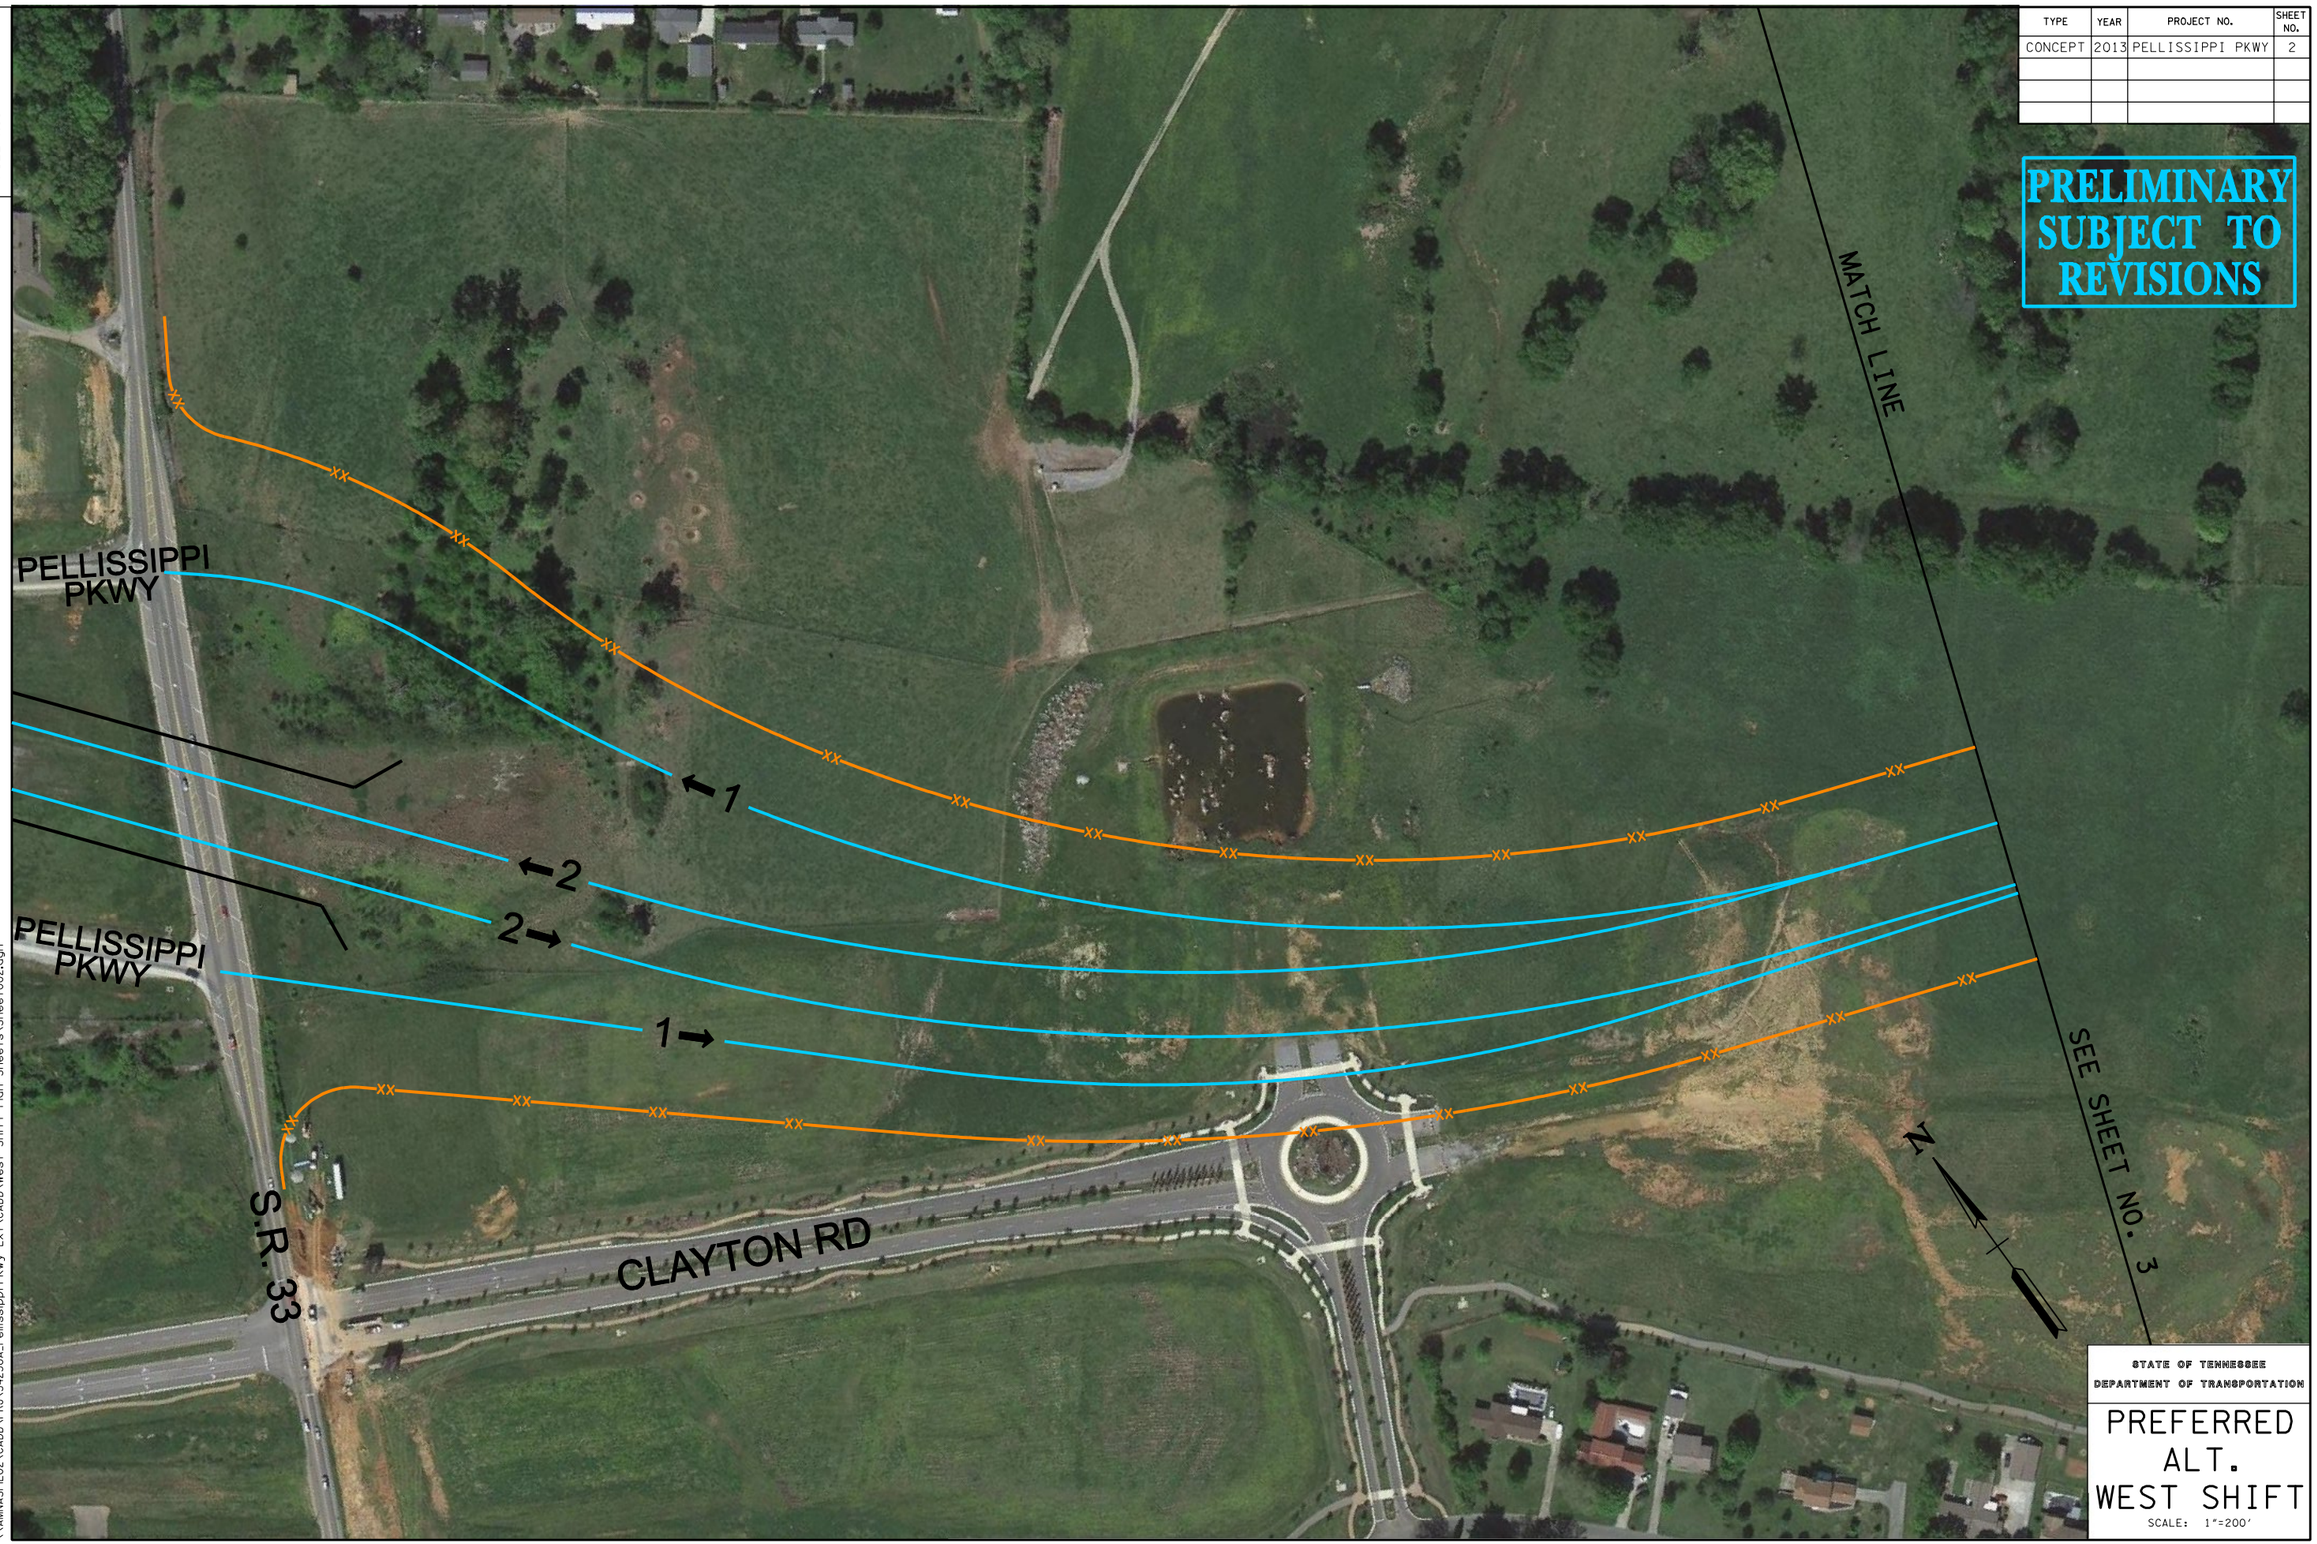

STATE OF TENNESSEE
DEPARTMENT OF TRANSPORTATION

PREFERRED
ALT.
WEST SHIFT

SCALE: 1"=200'

09-SEP-2013 15:12
\\AMNASFIL02\CADD\PRJ\34230A_PellissippiPkwy Ext\CADD\West Shift Plan Sheets\Sheet002.dgn

TENNESSEE D.O.T.
DESIGN DIVISION
FILE NO.

TYPE	YEAR	PROJECT NO.	SHEET NO.
CONCEPT	2013	PELLISSIPPI PKWY	3

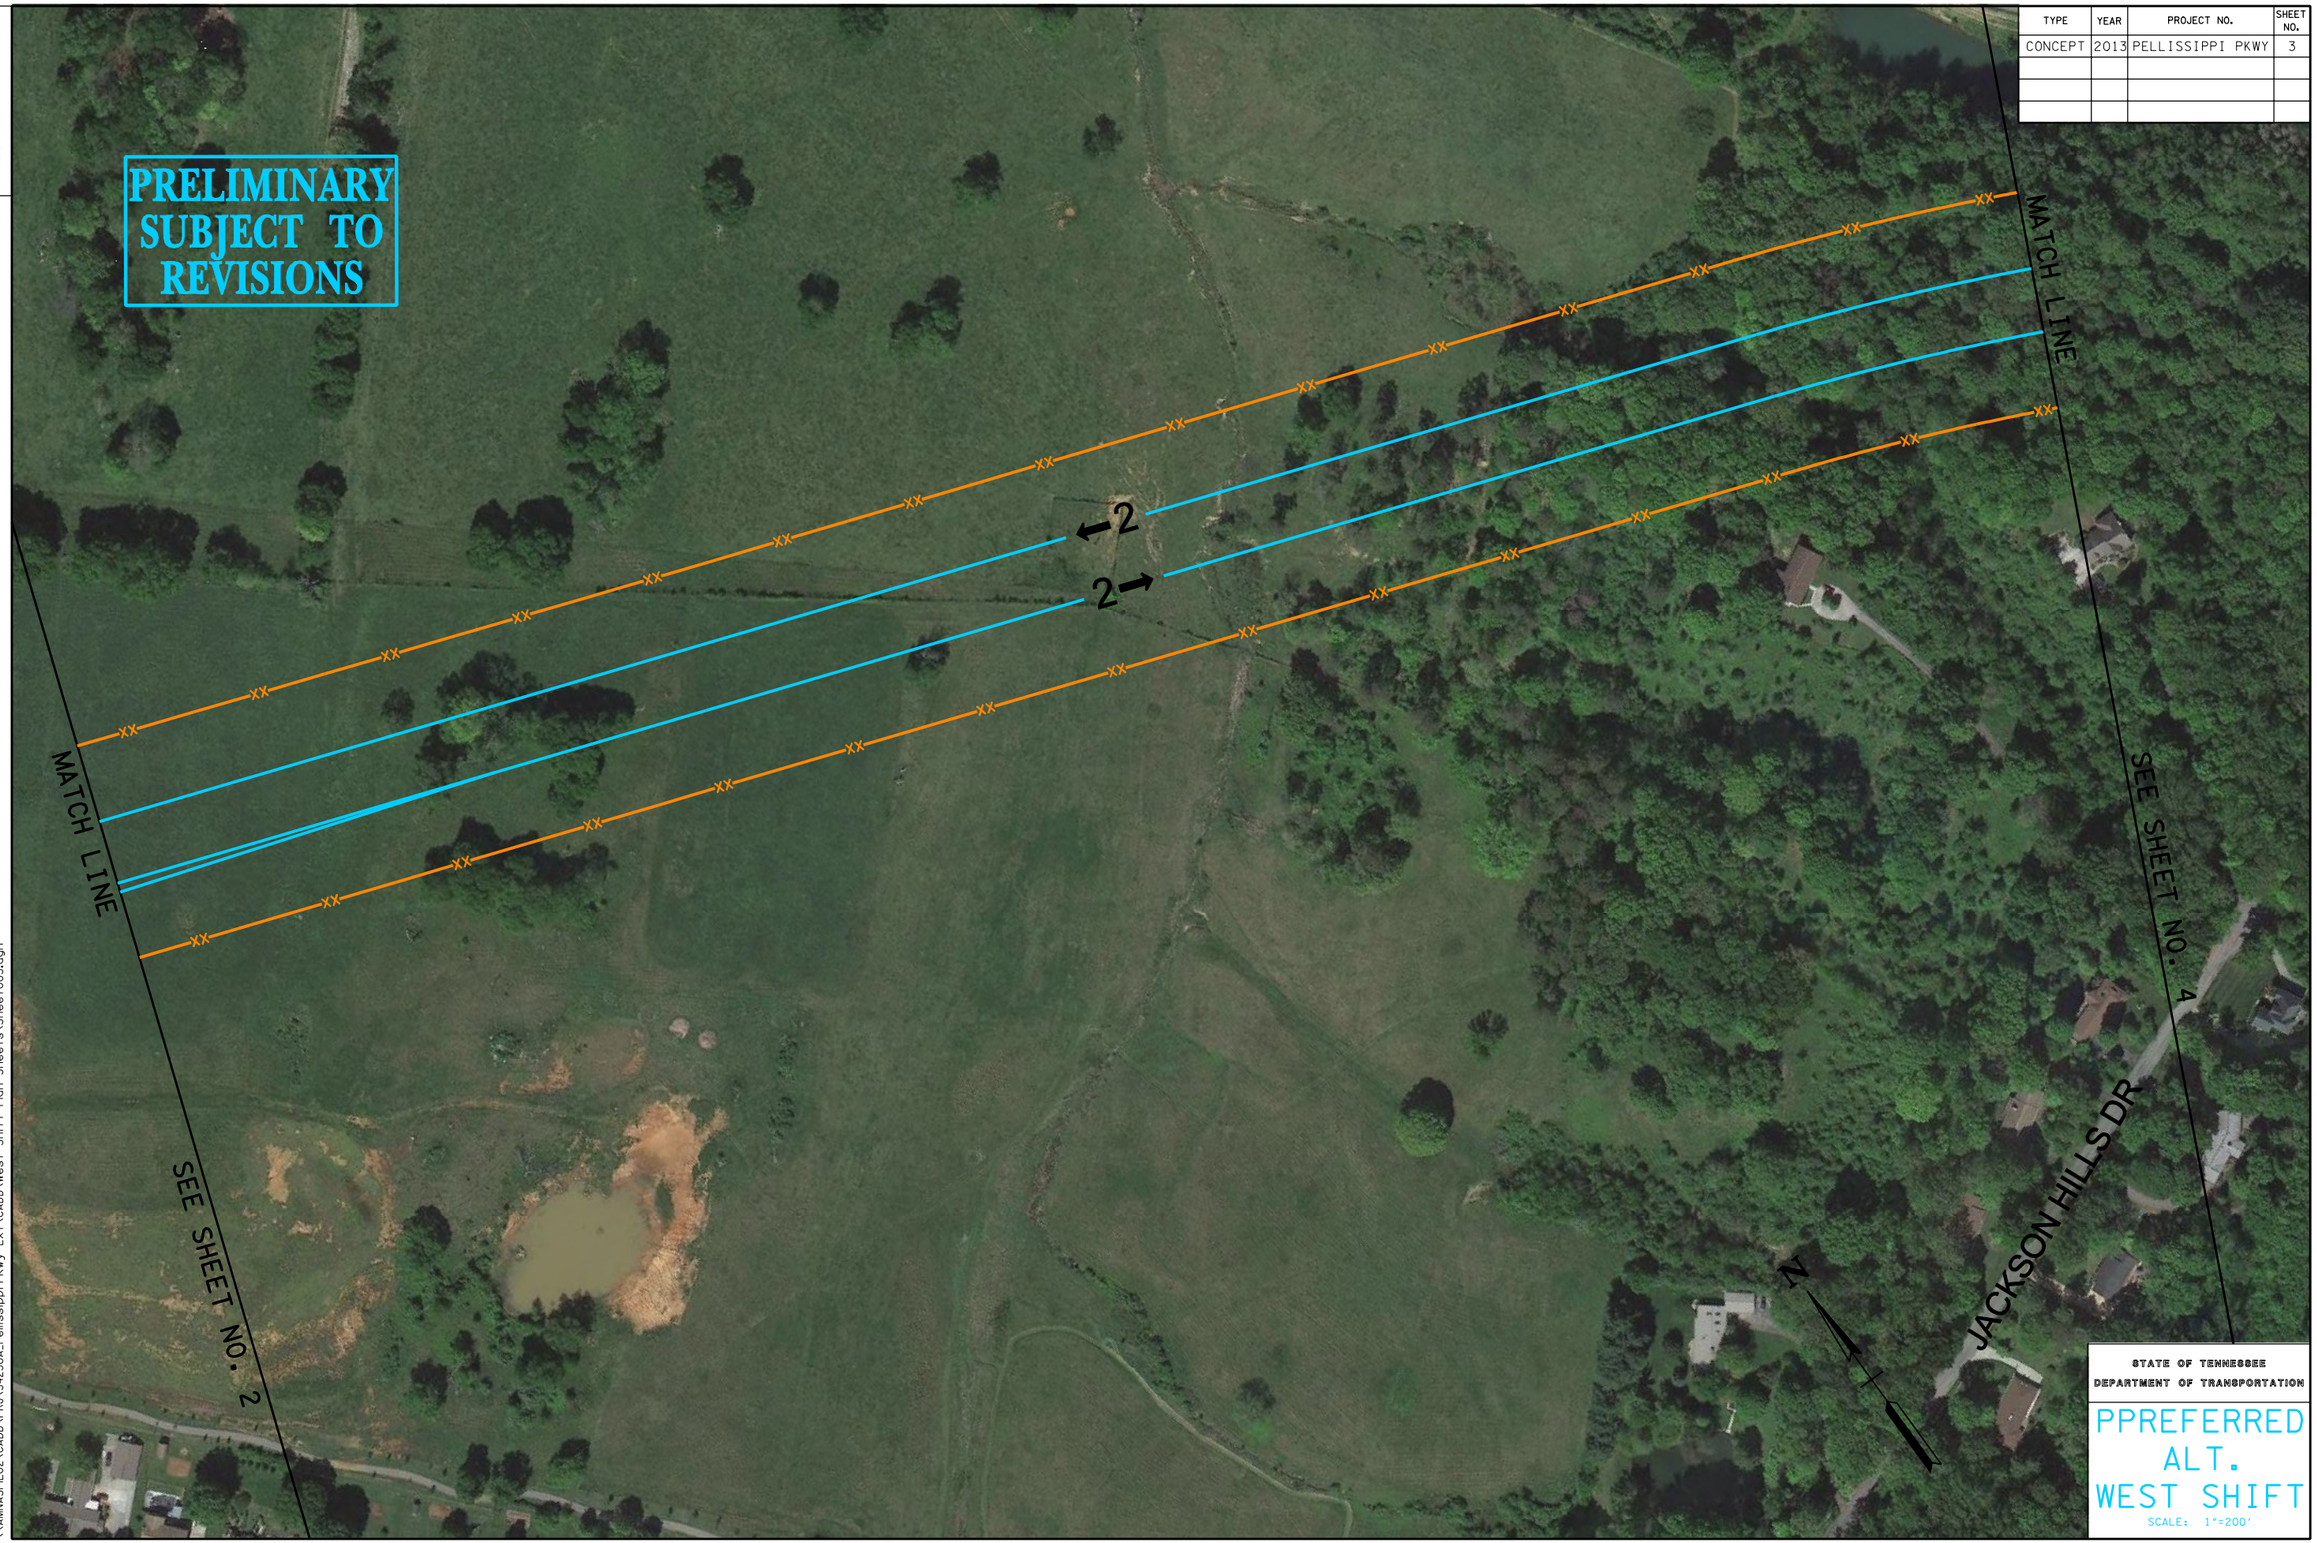

STATE OF TENNESSEE
DEPARTMENT OF TRANSPORTATION

PPREFERRED
ALT.
WEST SHIFT

SCALE: 1"=200'

09-SEP-2013 15:12
\\AMNASFIL02\CADD\PRJ\34230A_Pellissippi Pkwy Ext\CADD\West Shift Plan Sheets\Sheet003.dgn

TENNESSEE D.O.T.
DESIGN DIVISION
FILE NO.

TYPE	YEAR	PROJECT NO.	SHEET NO.
CONCEPT	2013	PELLISSIPPI PKWY	4

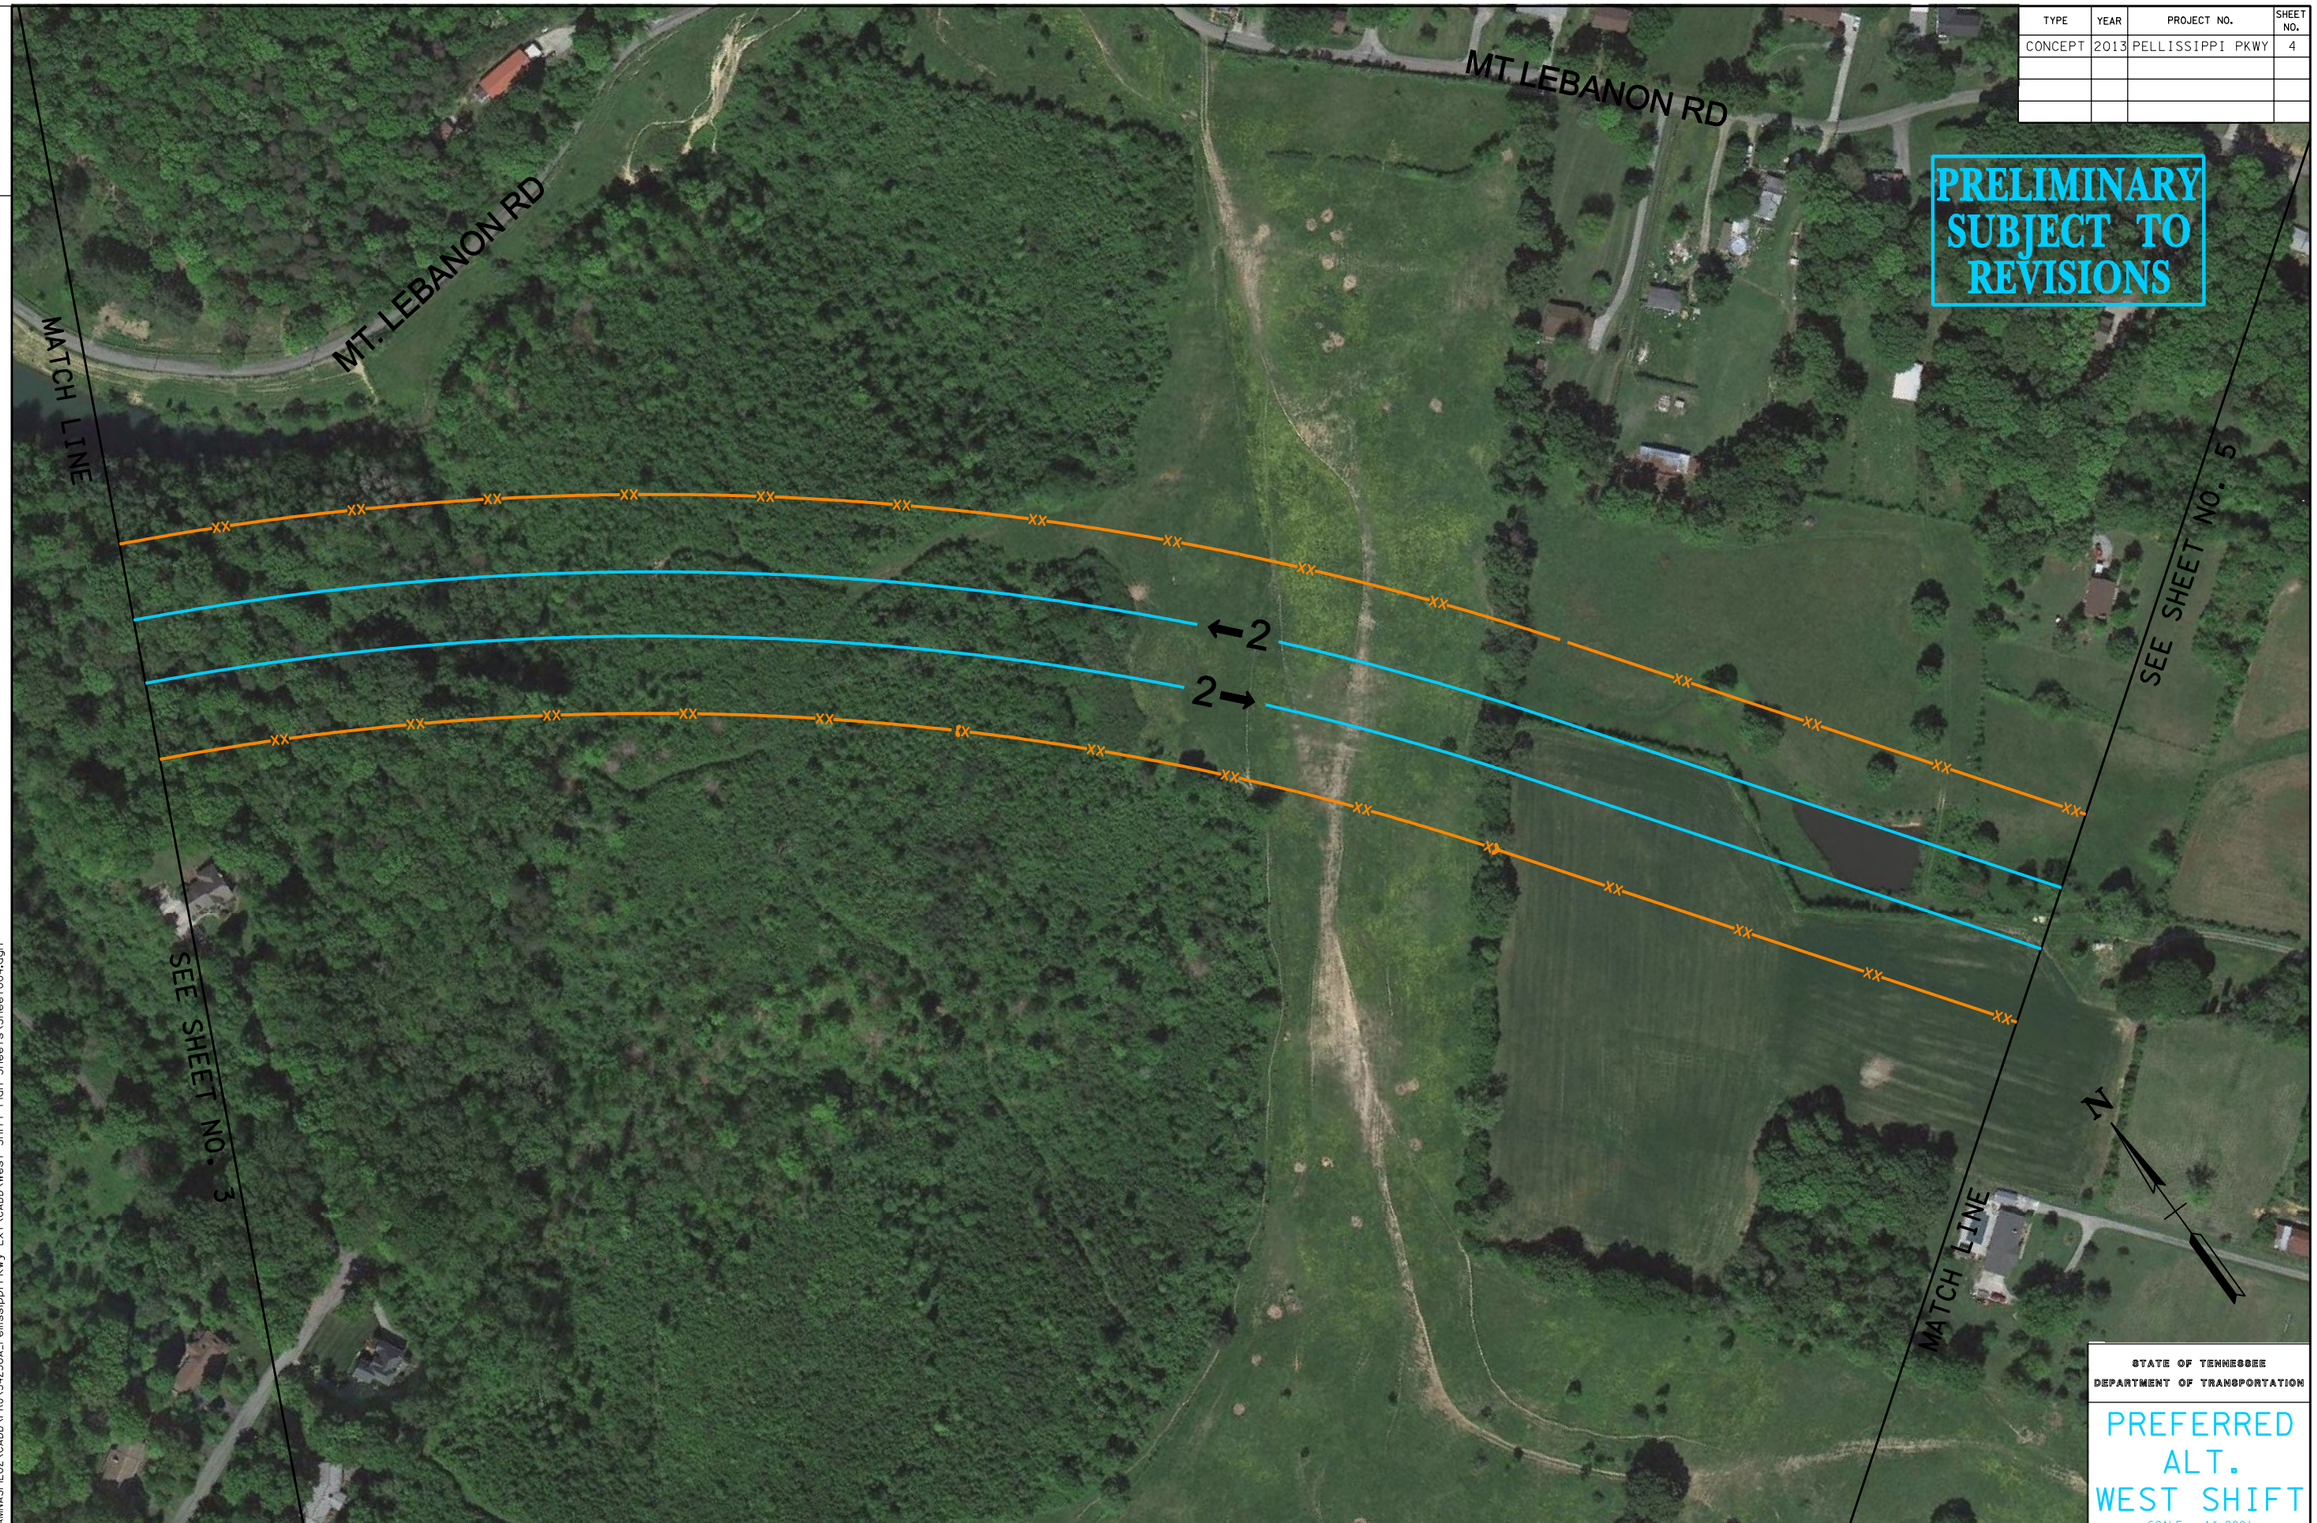

STATE OF TENNESSEE
DEPARTMENT OF TRANSPORTATION

PREFERRED ALT. WEST SHIFT

SCALE: 1"=200'

09-SEP-2013 15:12
\\AMMASFIL02\CADD\PRJ\34230A_Pellissippi Pkwy Ext\CADD\West Shift Plan Sheets\Sheet004.dgn

TENNESSEE D.O.T.
DESIGN DIVISION
FILE NO.

TYPE	YEAR	PROJECT NO.	SHEET NO.
CONCEPT	2013	PELLISSIPPI PKWY	5

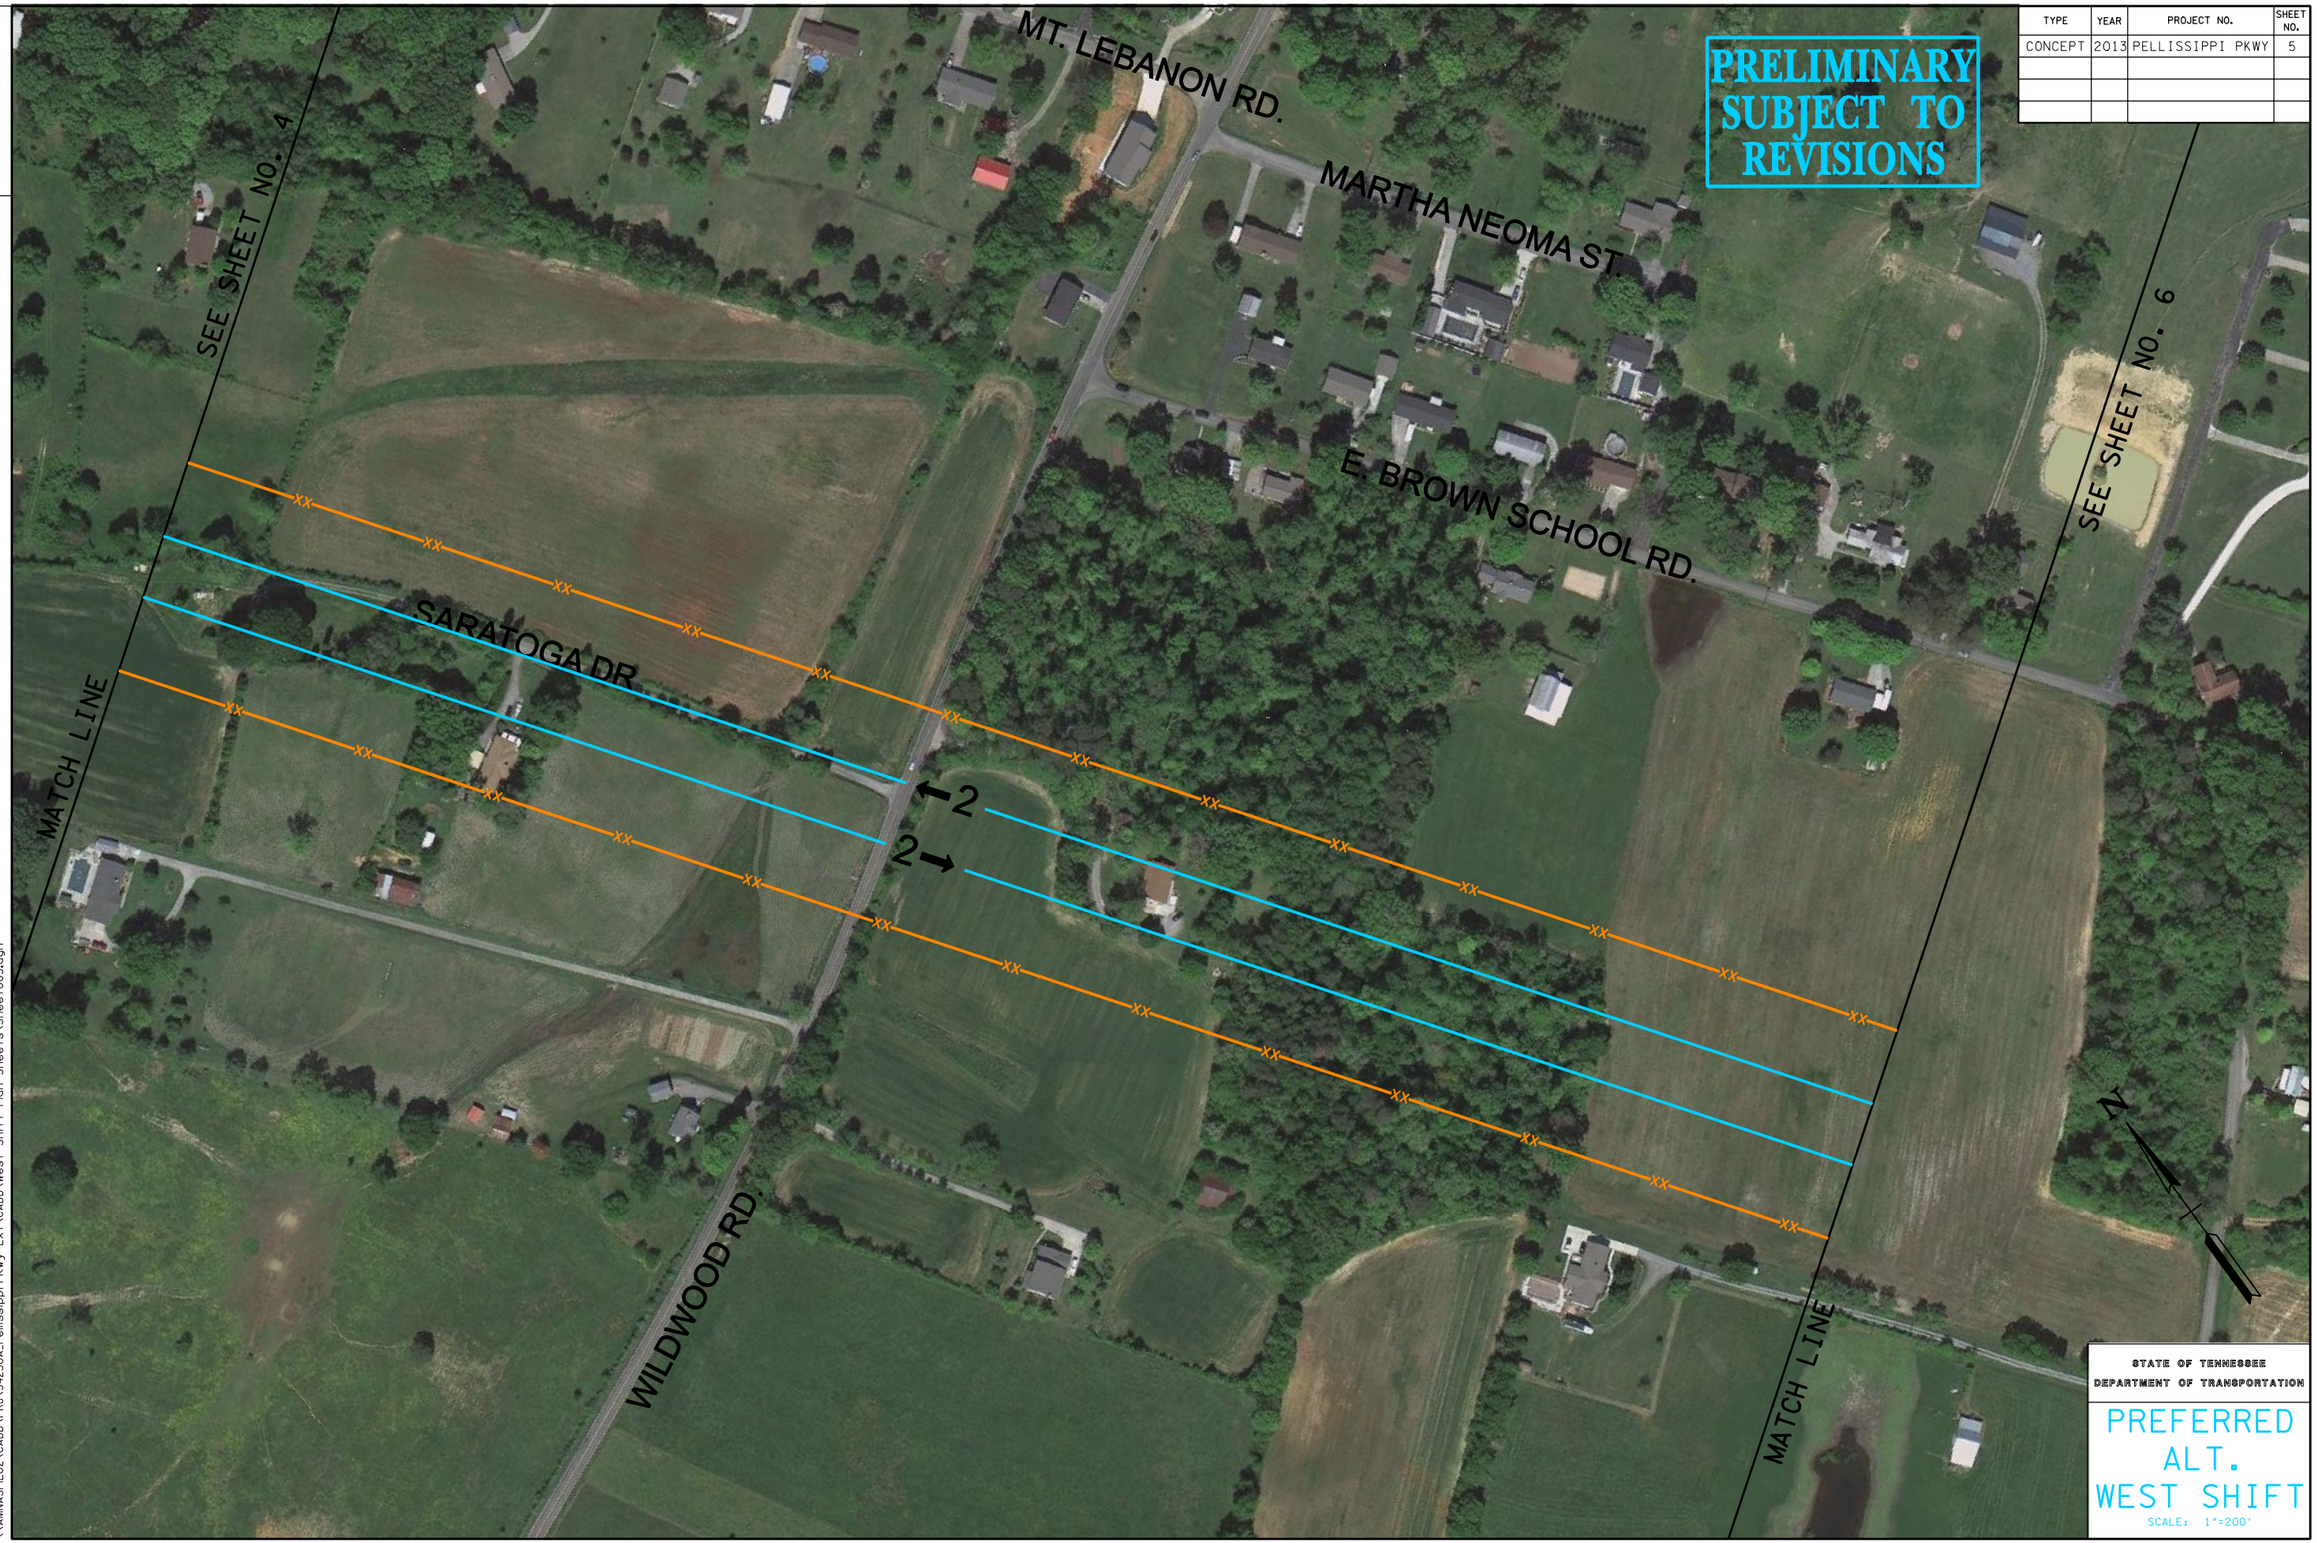

STATE OF TENNESSEE
DEPARTMENT OF TRANSPORTATION

PREFERRED ALT. WEST SHIFT

SCALE: 1"=200'

09-SEP-2013 15:12
\\AMWASFIL02\CADD\PRJ\34230A_Pellissippi Pkwy Ext\CADD\West Shift Plan Sheets\Sheet005.dgn

TENNESSEE D.O.T.
DESIGN DIVISION
FILE NO.

TYPE	YEAR	PROJECT NO.	SHEET NO.
CONCEPT	2013	PELLISSIPPI PKWY	6

STATE OF TENNESSEE
DEPARTMENT OF TRANSPORTATION

PREFERRED
ALT.
WEST SHIFT

SCALE: 1"=200'

09-SEP-2013 15:12
\\AMNASFIL02\CADD\PRJ\34230A_Pellissippi Pkwy Ext\CADD\West Shift Plan Sheets\Sheet006.dgn

TENNESSEE D.O.T.
DESIGN DIVISION
FILE NO.

TYPE	YEAR	PROJECT NO.	SHEET NO.
CONCEPT	2013	PELLISSIPPI PKWY	7

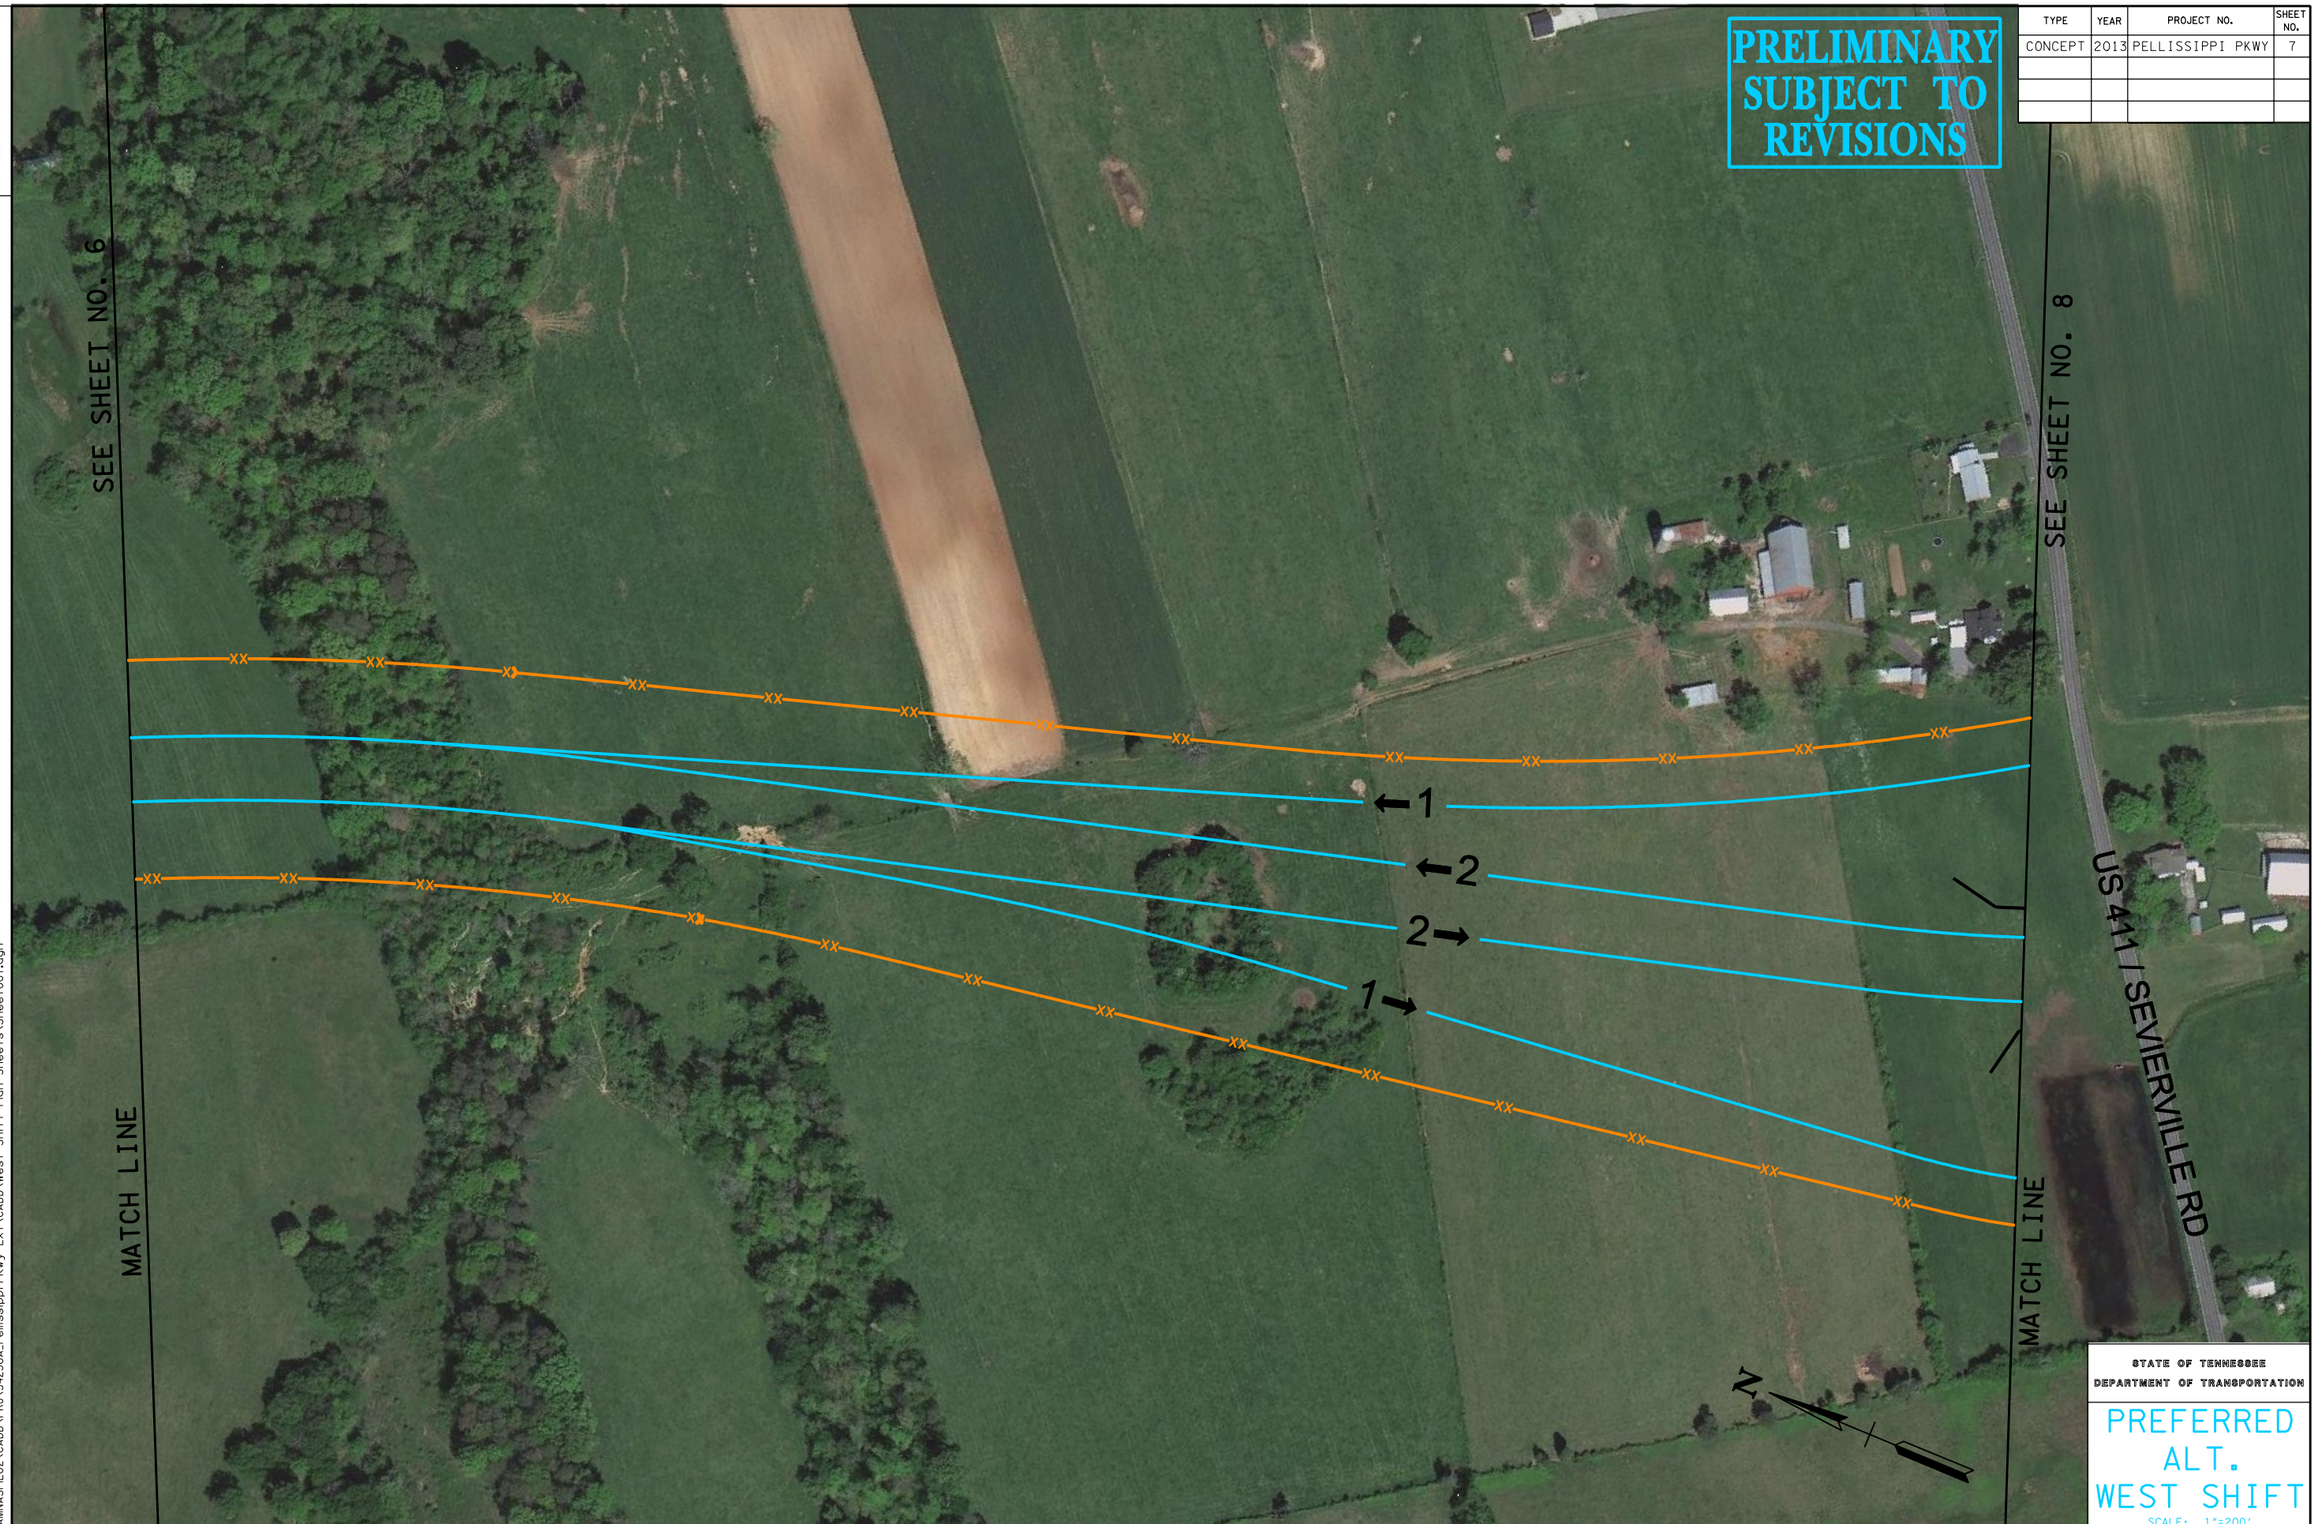

STATE OF TENNESSEE
DEPARTMENT OF TRANSPORTATION

PREFERRED ALT.
WEST SHIFT

SCALE: 1"=200'

09-SEP-2013 15:13
\\AMMASFIL02\CADD\PRJ\34230A_Pellissippi Pkwy Ext\CADD\West Shift Plan Sheets\Sheet007.dgn

TENNESSEE D.O.T.
DESIGN DIVISION
FILE NO.

TYPE	YEAR	PROJECT NO.	SHEET NO.
CONCEPT	2013	PELLISSIPPI PKWY	8

PRELIMINARY SUBJECT TO REVISIONS

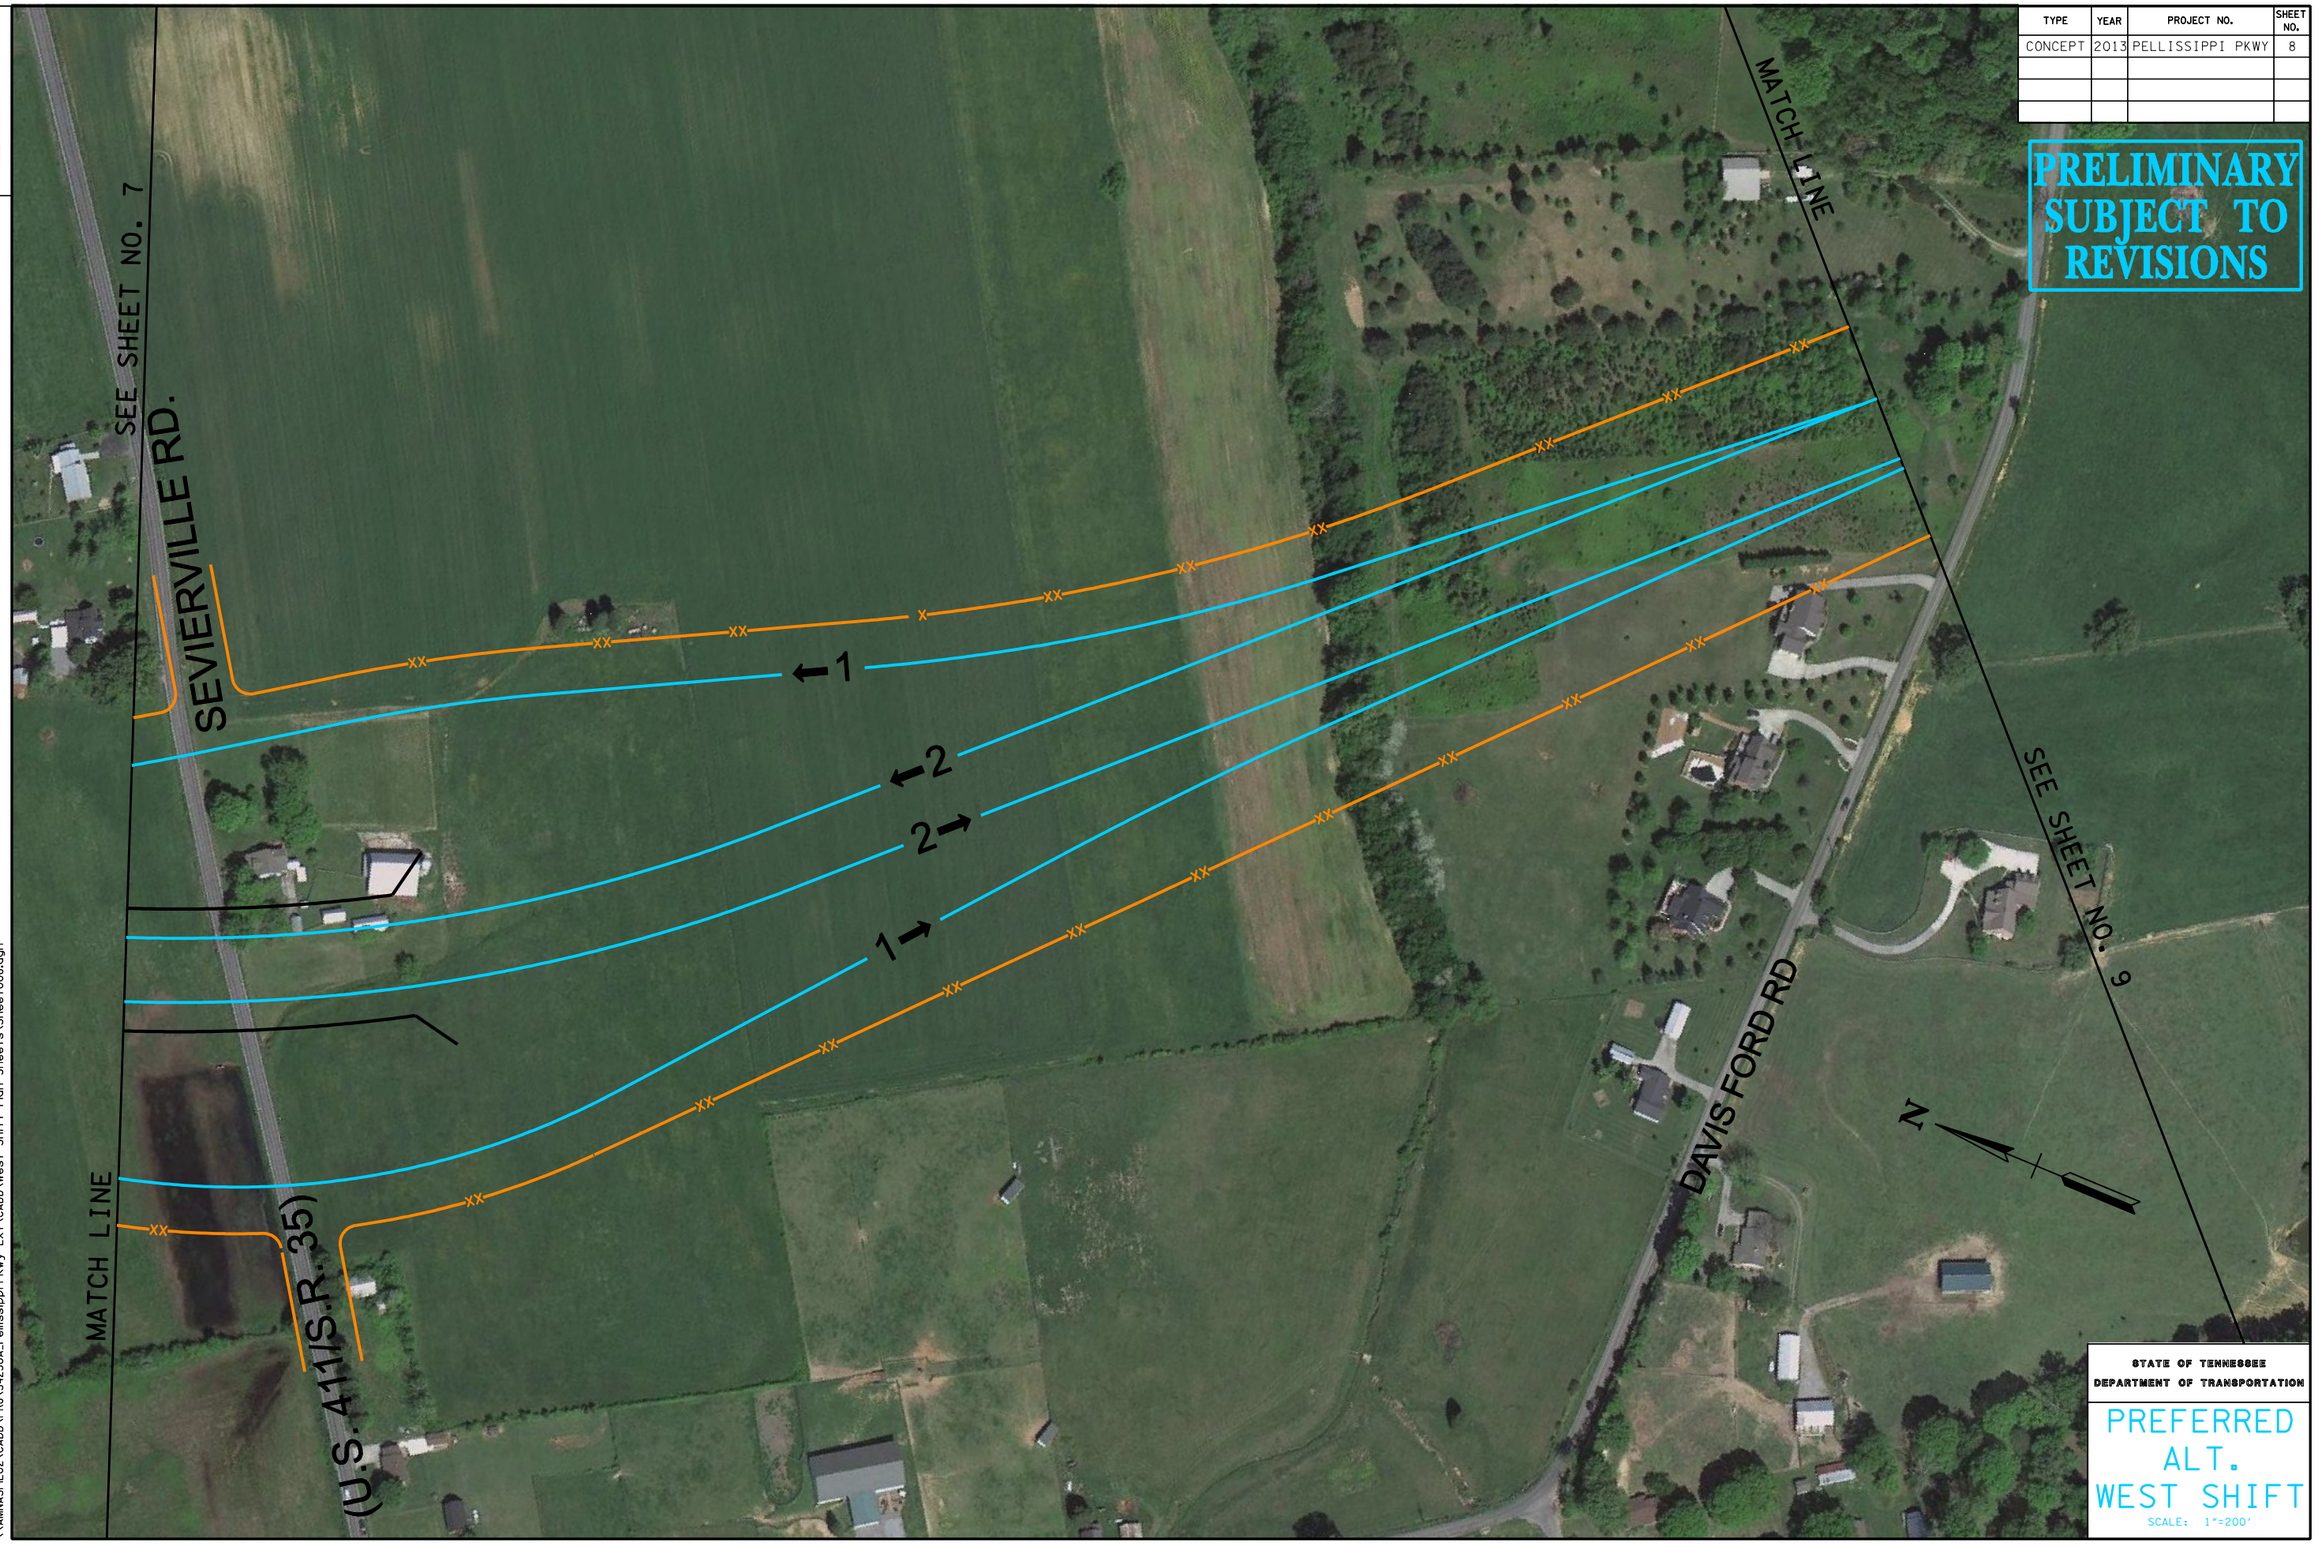

STATE OF TENNESSEE
DEPARTMENT OF TRANSPORTATION

PREFERRED ALT.
WEST SHIFT
SCALE: 1"=200'

09-SEP-2013 15:13
\\AMMASFIL02\CADD\PRJ\34230A_Pellissippi Pkwy Ext\CADD\West Shift Plan Sheets\Sheet008.dgn

TENNESSEE D.O.T.
DESIGN DIVISION
FILE NO.

TYPE	YEAR	PROJECT NO.	SHEET NO.
CONCEPT	2013	PELLISSIPPI PKWY	9

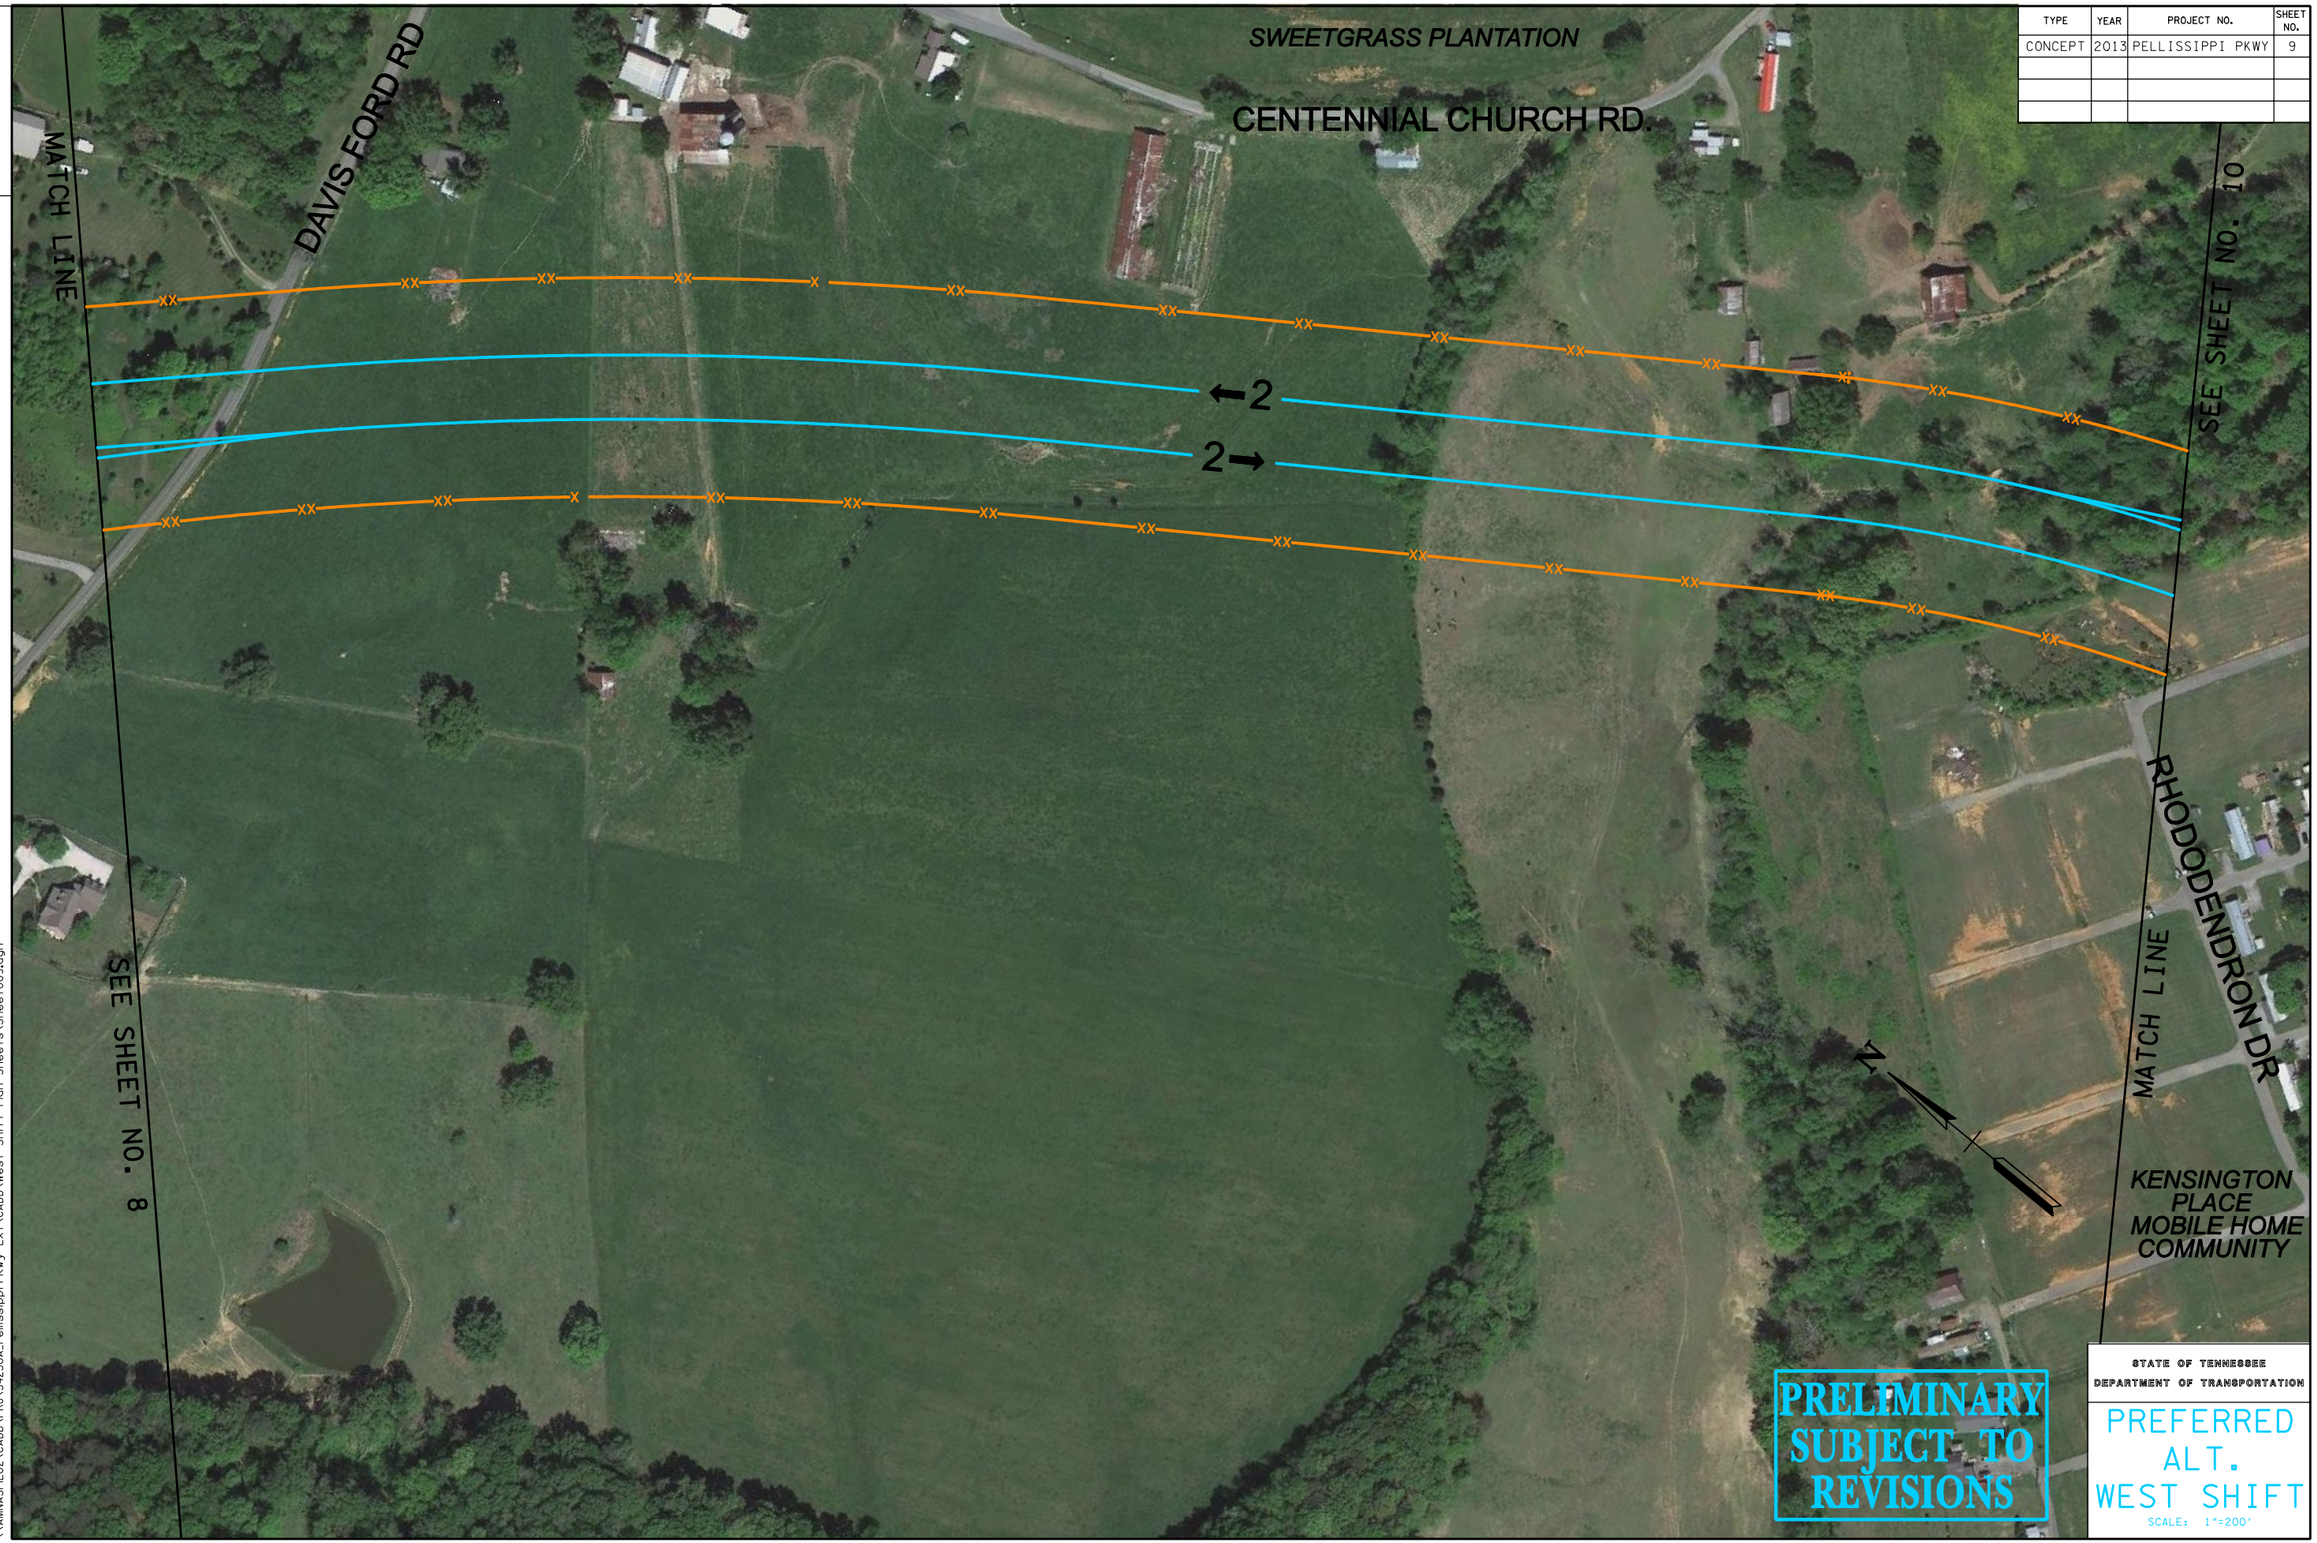

STATE OF TENNESSEE
DEPARTMENT OF TRANSPORTATION

PREFERRED ALT.
WEST SHIFT
SCALE: 1"=200'

09-SEP-2013 15:13
\\AMWASFIL02\CADD\PRJ\34230A_Pellissippi Pkwy Ext\CADD\West Shift Plan Sheets\Sheet009.dgn

TENNESSEE D.O.T.
DESIGN DIVISION
FILE NO.

TYPE	YEAR	PROJECT NO.	SHEET NO.
CONCEPT	2013	PELLISSIPPI PKWY	10

PRELIMINARY SUBJECT TO REVISIONS

STATE OF TENNESSEE
DEPARTMENT OF TRANSPORTATION

PREFERRED ALT. WEST SHIFT

SCALE: 1"=200'

09-SEP-2013 15:13
\\AMNASFIL02\CADD\PRJ\34230A_Pellissippi Pkwy Ext\CADD\West Shift Plan Sheets\Sheet010.dgn