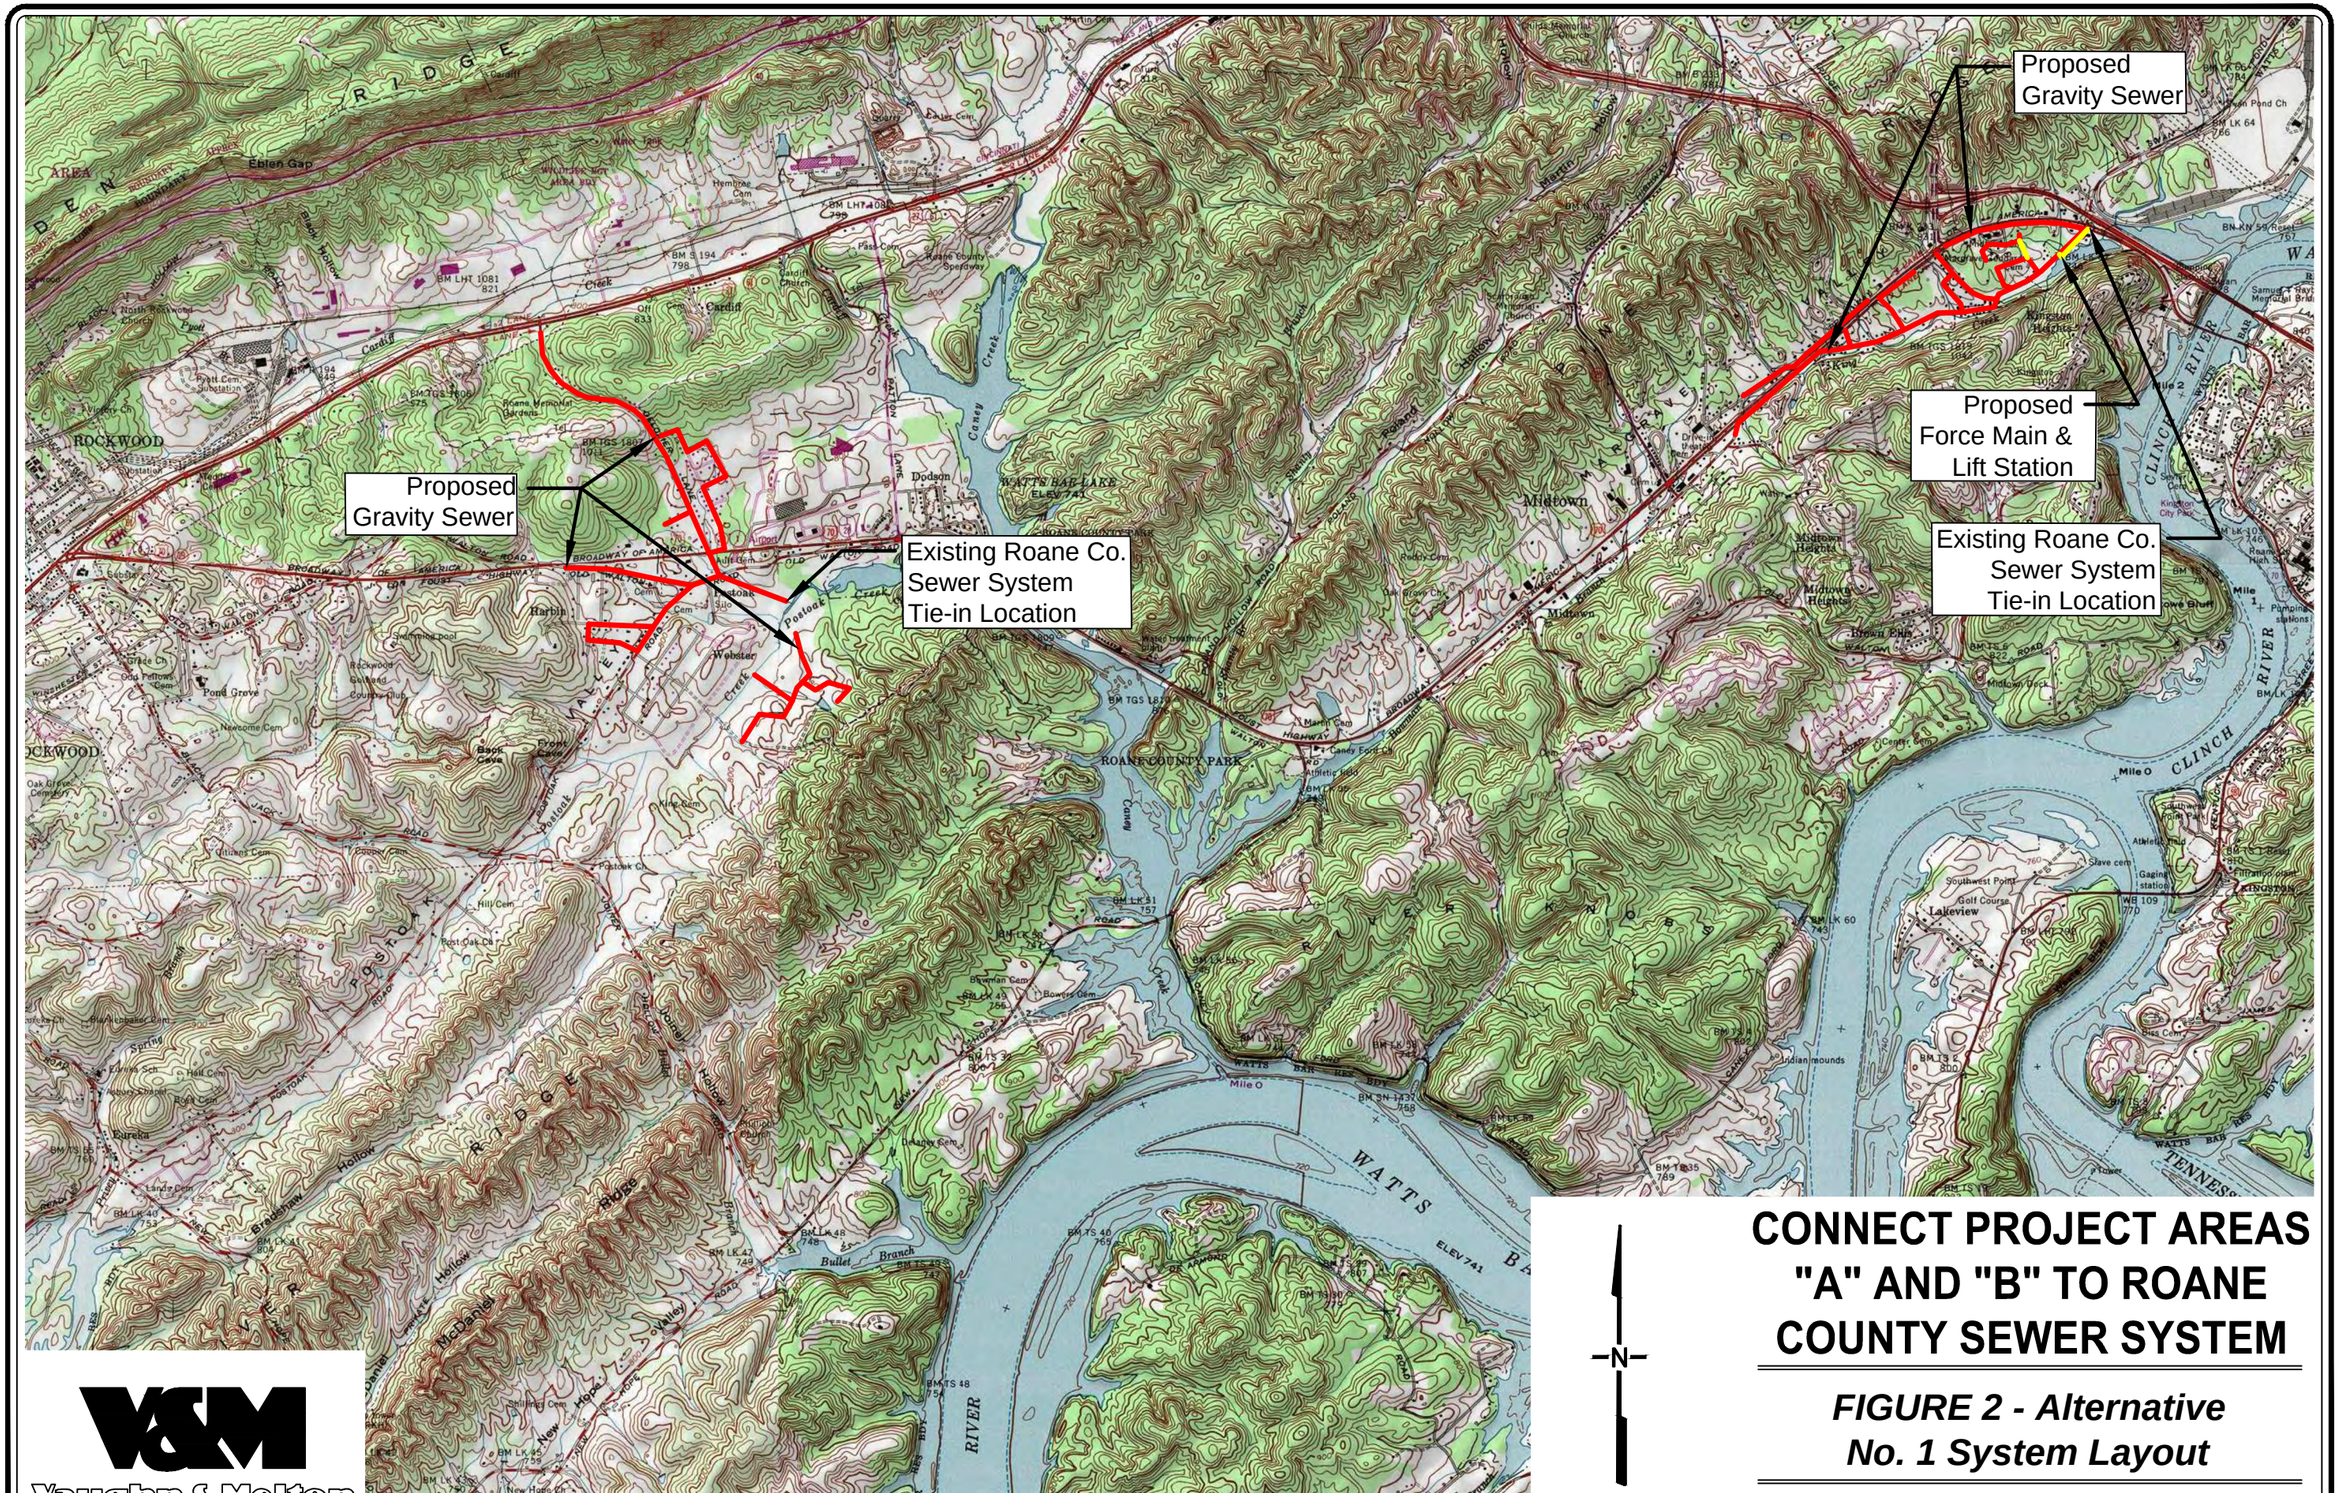

Vaughn & Melton

CONNECT PROJECT AREAS "A" AND "B" TO ROANE COUNTY SEWER SYSTEM

FIGURE 2 - Alternative No. 1 System Layout

SCALE: 1" = 3,000'

V&M 50850-38 DATE: 09/10/2009