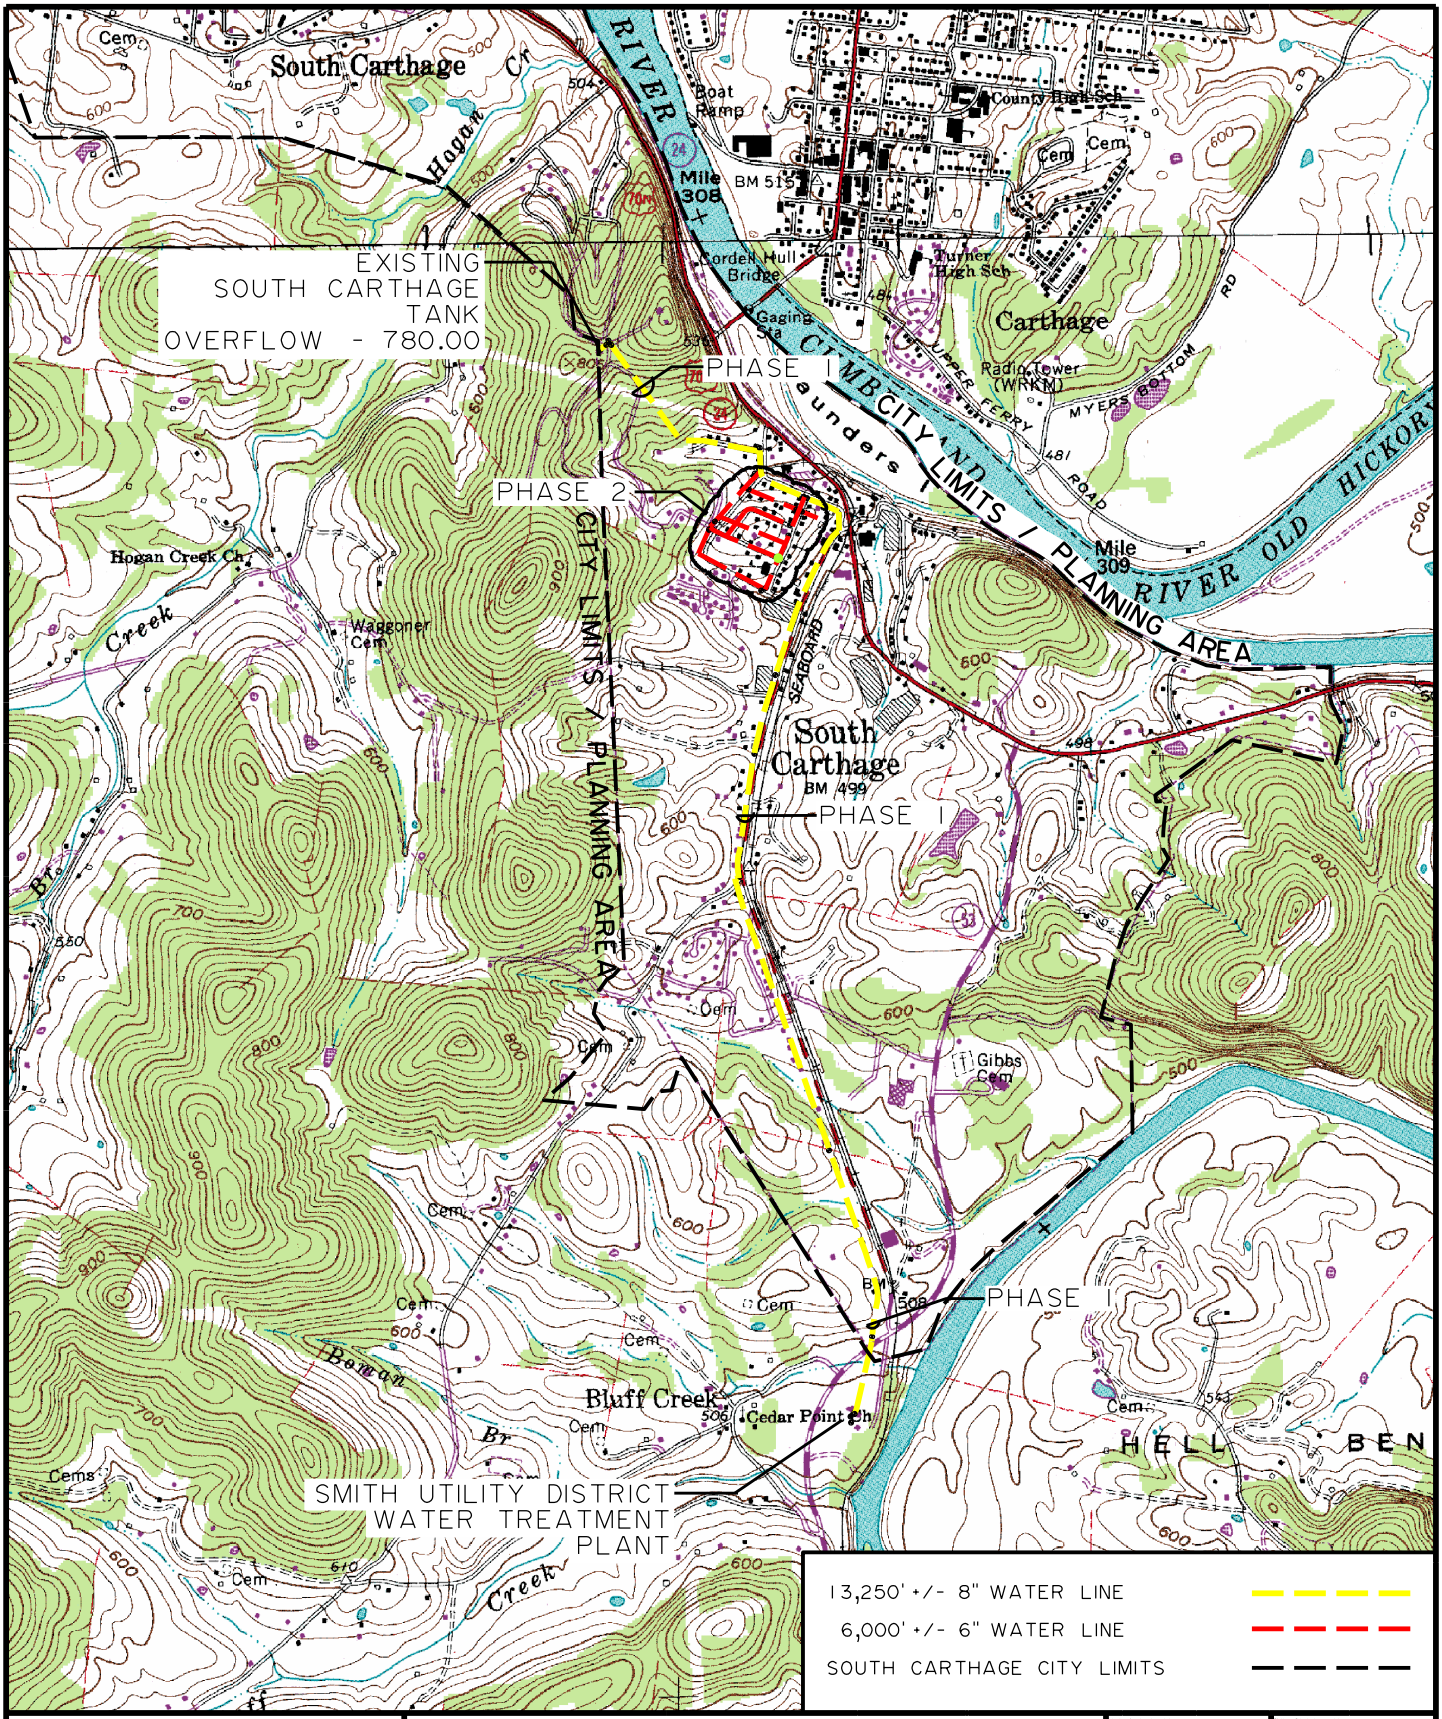

WARREN & ASSOCIATES
ENGINEERING CONSULTING SERVICES
109 Pennsylvania Avenue • Lebanon, Tennessee 37087
Phone: 615-444-2996 / Fax: 615-444-2961

SOUTH CARTHAGE WATER LINE IMPROVEMENTS

SMITH UTILITY DISTRICT
SMITH COUNTY, TENNESSEE

DRAWN BY:	CHECKED BY:
BCF	JBW
DRAWING: 1 OF 1	DATE: NOV. 2015
JOB NO.: 1371-15	SCALE: 1"=2000'