


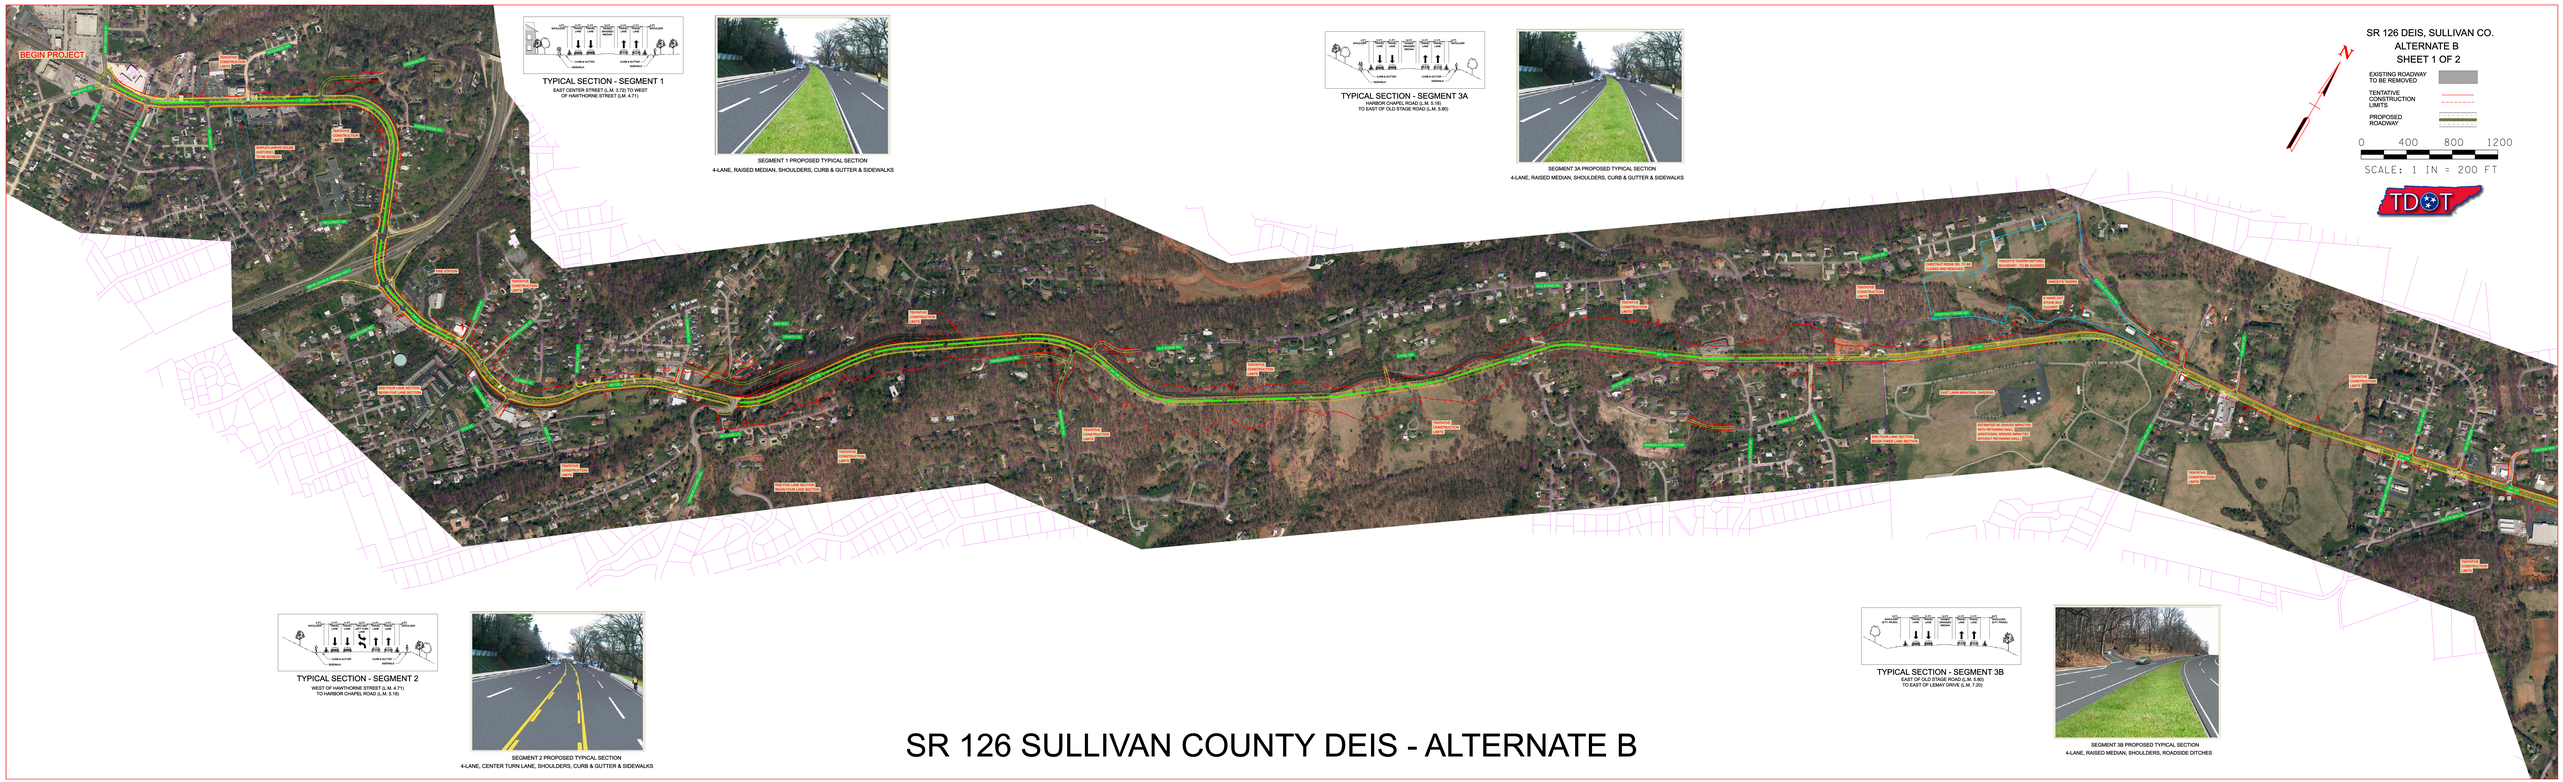

TYPICAL SECTION - SEGMENT 1

EAST CENTER STREET (L.M. 3.72) TO WEST OF HAWTHORNE STREET (LM. 4.71)



SEGMENT 1 PROPOSED TYPICAL SECTION

4-LANE, RAISED MEDIAN, SHOULDERS, CURB & GUTTER & SIDEWALKS



TYPICAL SECTION - SEGMENT 3A

HARBOR CHAPEL ROAD (L.M. 5.19) TO EAST OF OLD STAGE ROAD (L.M. 5.80)



SEGMENT 3A PROPOSED TYPICAL SECTION

4-LANE, RAISED MEDIAN, SHOULDERS, CURB & GUTTER & SIDEWALKS

SR 126 DEIS, SULLIVAN CO.

ALTERNATE B

SHEET 1 OF 2

EXISTING ROADWAY TO BE REMOVED

TENTATIVE CONSTRUCTION LIMITS

PROPOSED ROADWAY

0 400 800 1200

SCALE: 1 IN = 200 FT



TYPICAL SECTION - SEGMENT 2

WEST OF HAWTHORNE STREET (L.M. 4.71) TO HARBOR CHAPEL ROAD (L.M. 5.19)



SEGMENT 2 PROPOSED TYPICAL SECTION

4-LANE, CENTER TURN LANE, SHOULDERS, CURB & GUTTER & SIDEWALKS

# SR 126 SULLIVAN COUNTY DEIS - ALTERNATE B



TYPICAL SECTION - SEGMENT 3B

EAST OF OLD STAGE ROAD (L.M. 5.80) TO EAST OF LEMAY DRIVE (L.M. 7.20)



SEGMENT 3B PROPOSED TYPICAL SECTION

4-LANE, RAISED MEDIAN, SHOULDERS, ROADSIDE DITCHES