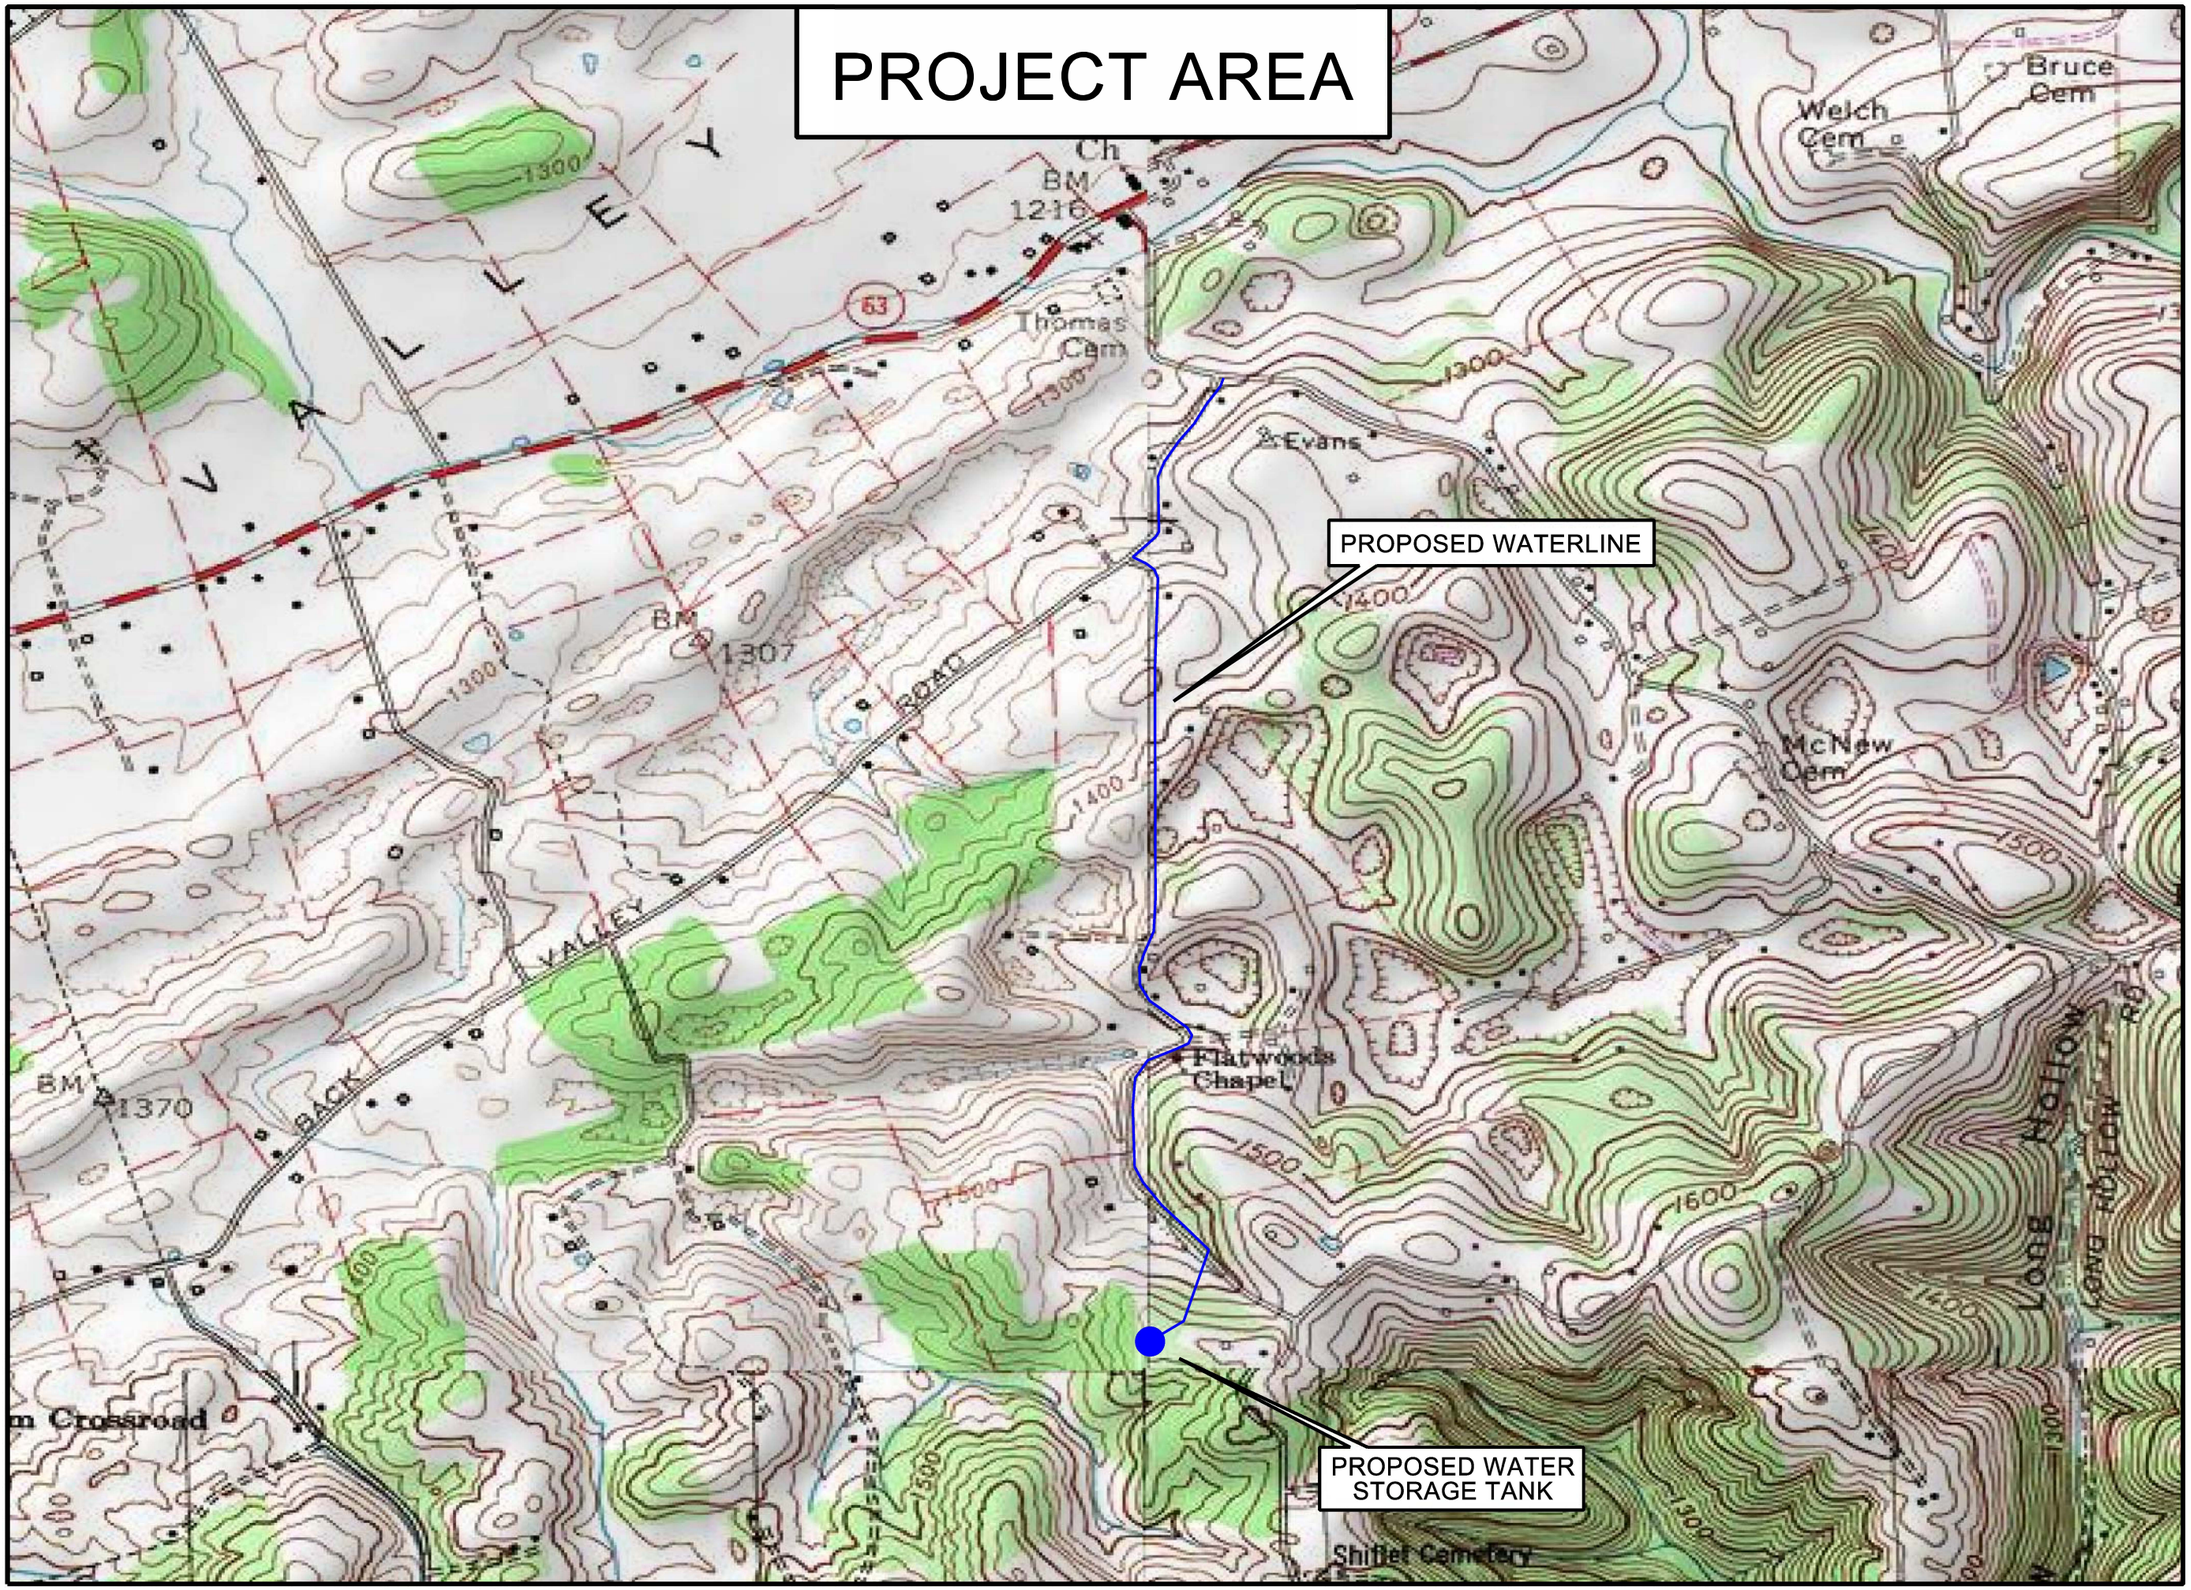

2018 ARTHUR-SHAWANEE UTILITY DISTRICT ARC/TN-SRF PROJECT
POWELL VALLEY WATER STORAGE TANK

CLAIBORNE COUNTY, TN.

N

SCALE: 1" = 1,000'

Figure 2
PROJECT LOCATION

Project Number: 11758-00
Date: Nov. 2019

Vaughn & Melton
Consulting Engineers, Inc.
109 S. 24th Street
Middlesboro, Kentucky 40965
(606) 248-6600
www.vaughnmelton.com