THIS DOCUMENT IS THE PROPERTY OF A2H, INC., AND ALL COMMON LAW, STATUTORY AND OTHER RESERVED RIGHTS SHALL BE RETAINED BY SAME. ANY CHANGES TO THE DOCUMENT WITHOUT THE WRITTEN CONSENT OF A2H, INC., SHALL RENDER THE DOCUMENT TO BE OF NO VALUE AND THE PROSECUTION, IF CHANGES ARE MADE WITHOUT CONSENT. THE LIABILITY OF ANY CLAIM IS ACCEPTED BY THE RESPONSIBLE PARTY MAKING THE CHANGE.

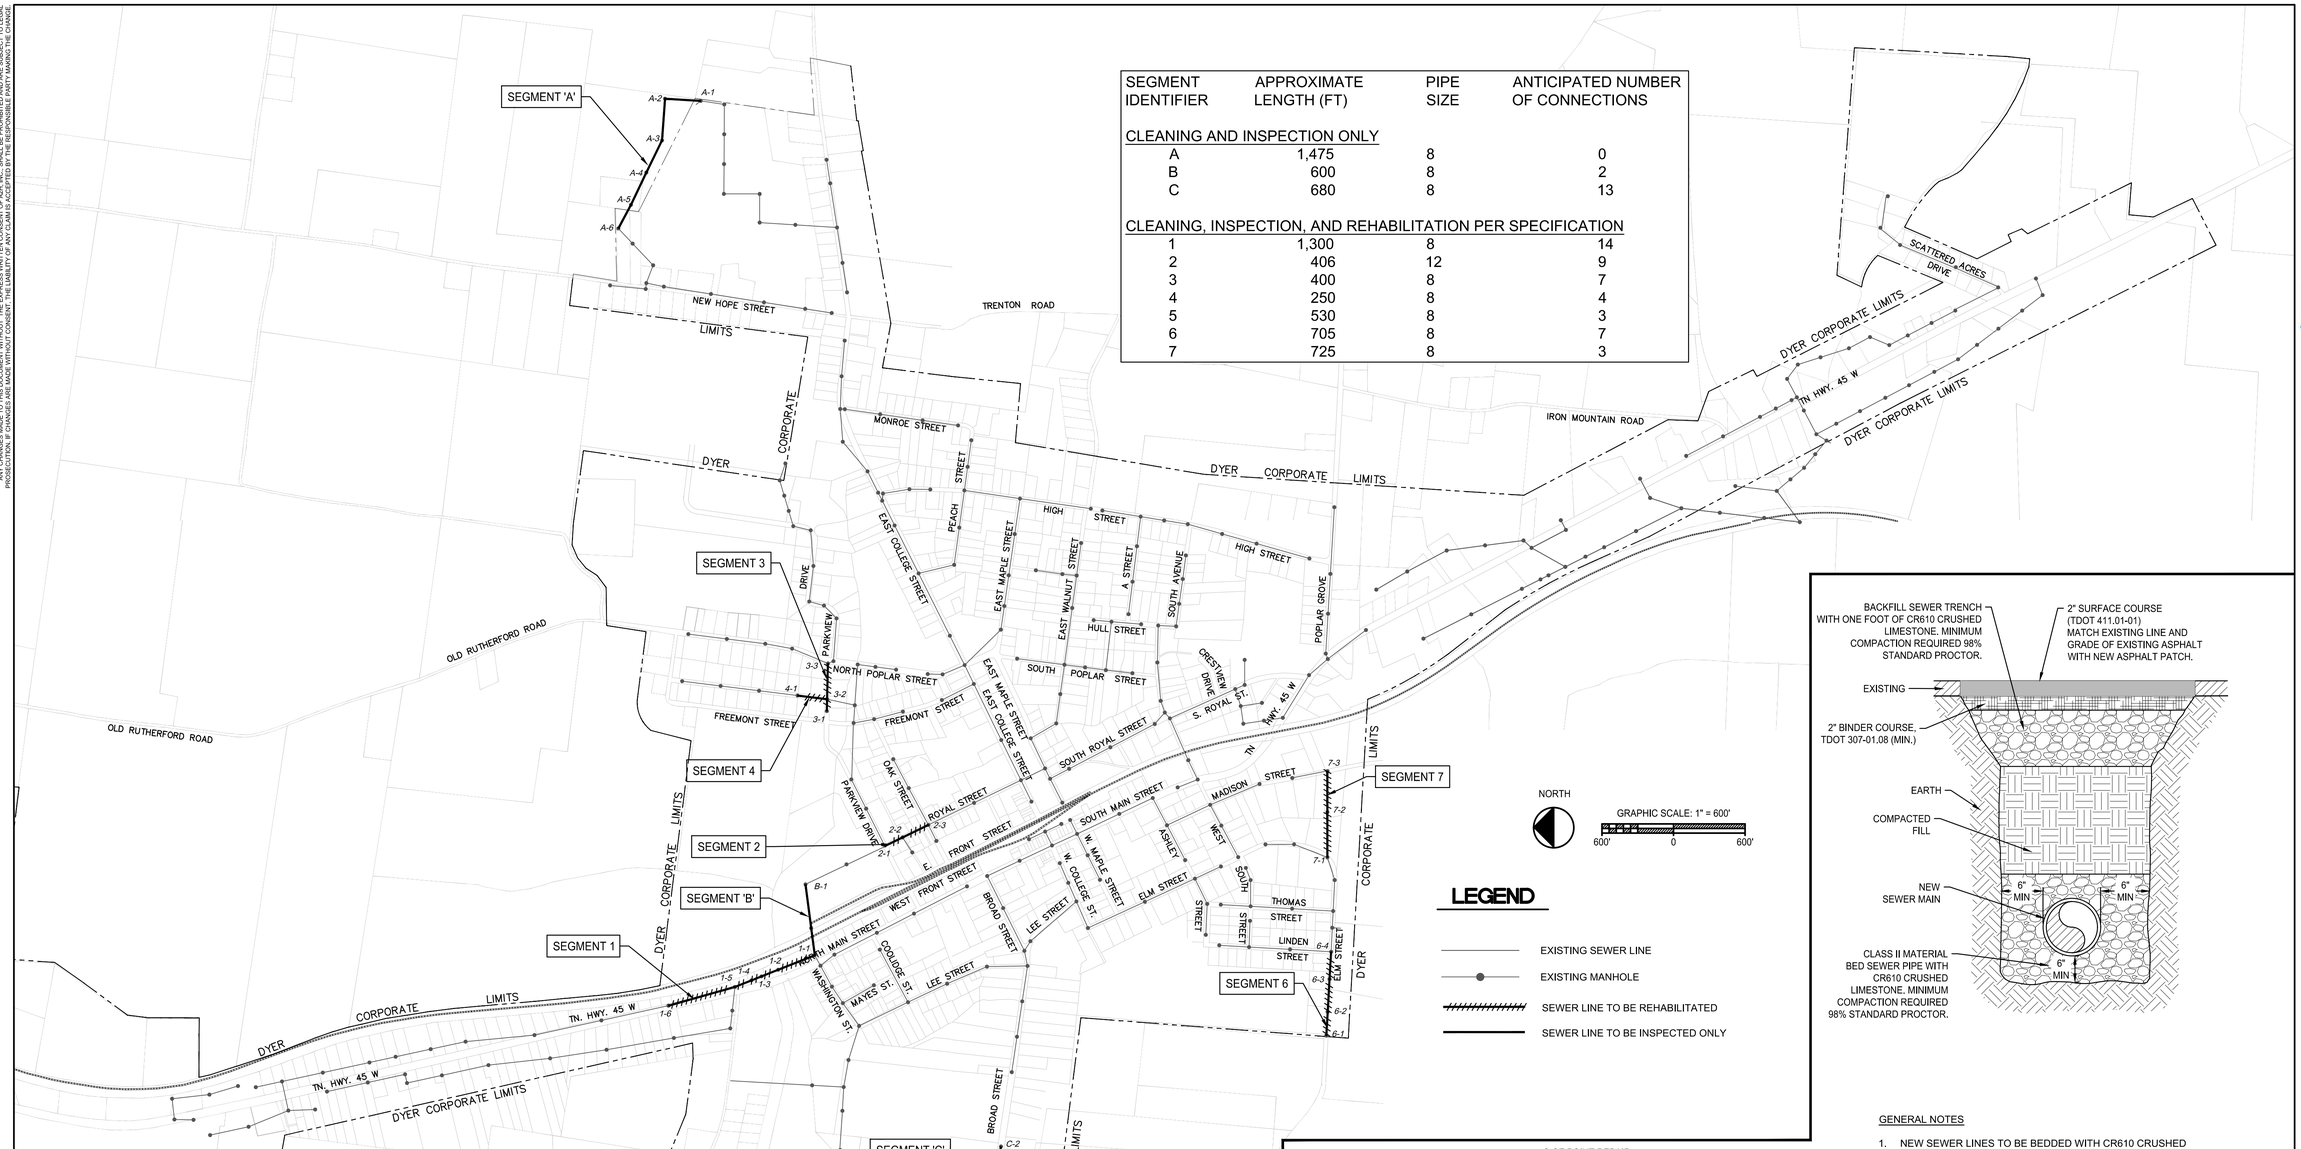

SEGMENT IDENTIFIER	APPROXIMATE LENGTH (FT)	PIPE SIZE	ANTICIPATED NUMBER OF CONNECTIONS
CLEANING AND INSPECTION ONLY			
A	1,475	8	0
B	600	8	2
C	680	8	13
CLEANING, INSPECTION, AND REHABILITATION PER SPECIFICATION			
1	1,300	8	14
2	406	12	9
3	400	8	7
4	250	8	4
5	530	8	3
6	705	8	7
7	725	8	3

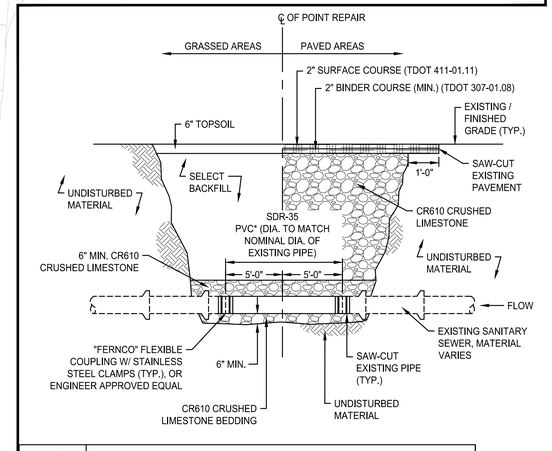

GENERAL NOTES

1. NEW SEWER LINES TO BE BEDDED WITH CR610 CRUSHED LIMESTONE TO 6 INCHES ABOVE PIPE AT 98% STANDARD PROCTOR COMPACTIVE EFFORT.
2. SOIL BACKFILL IS ALLOWED ABOVE THE CRUSHED ROCK BEDDING. COMPACTED TO 98% STANDARD PROCTOR AND NO MORE THAN 3% OVER OPTIMUM MOISTURE CONTENT.
3. UPPER 15 INCHES BEFORE PAVEMENT TO BE CR610 CRUSHED LIMESTONE AT 98% STANDARD PROCTOR COMPACTIVE EFFORT.

NOTES:

1. UPPER 6" OF BACKFILL IN GRASSED AREAS IS TO BE TOPSOIL.
2. REPLACEMENT PIPE IS TO BE ONE PIECE.
3. PAVEMENT REPLACEMENT TO MATCH EXISTING OR TO CONSIST OF 2" BINDER AND 2" SURFACE COURSE (MIN.)
4. INVERTS OF NEW PIPE TO MATCH EXISTING (TYP.)
5. CLASS 50 D.I.P. IS TO BE USED WHERE EXISTING PIPE IS D.I.P.

D1 | 1"=600' | DYER SANITARY SEWER MAP

D5 | NTS | SEWER REPAIR DETAILS

A2H ENGINEERS ARCHITECTS PLANNERS
A2H, INC.
3009 DAVIES PLANTATION ROAD
LAKELAND, TN 38002
P. 901.372.0404
WWW.A2H.COM

THE CITY OF DYER

2019 DYER SANITARY SEWER IMPROVEMENTS

105 SOUTH MAIN STREET
DYER, TN 38330

CONSTRUCTION DOCUMENTS

REVISIONS

PROJECT NO.	DATE
18506	JUNE 4, 2020
DRAWN	CHECKED
DMS	GEH

SANITARY SEWER REHABILITATION LOCATION MAP

C6.0

davidb
I:\2018\18506\2 Civil\Proj\dwg\C6.0 - SEWER REHAB.dwg
Layout: 11x17(C6.0 - SEWER REHAB)
PLOT SCALE: 1"=1'
LATEST REV.: