THESE DOCUMENTS HAVE BEEN PREPARED SPECIFICALLY FOR THE PROJECT NAMED HEREIN. THEY ARE NOT SUITABLE FOR USE ON OTHER PROJECTS WITHOUT THE APPROVAL AND PARTICIPATION OF THE DESIGN PROFESSIONAL. COPYRIGHT 2016, CENTRIC ARCHITECTURE

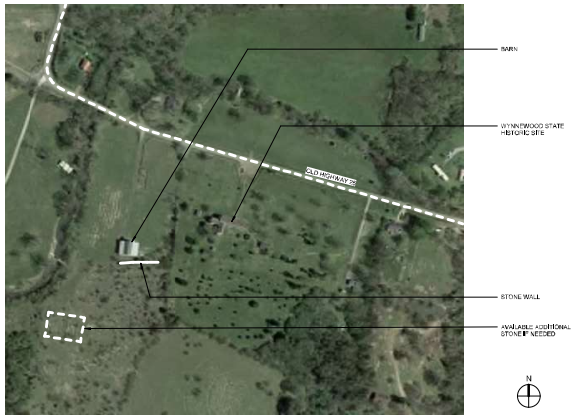

1 REFERENCE MAP

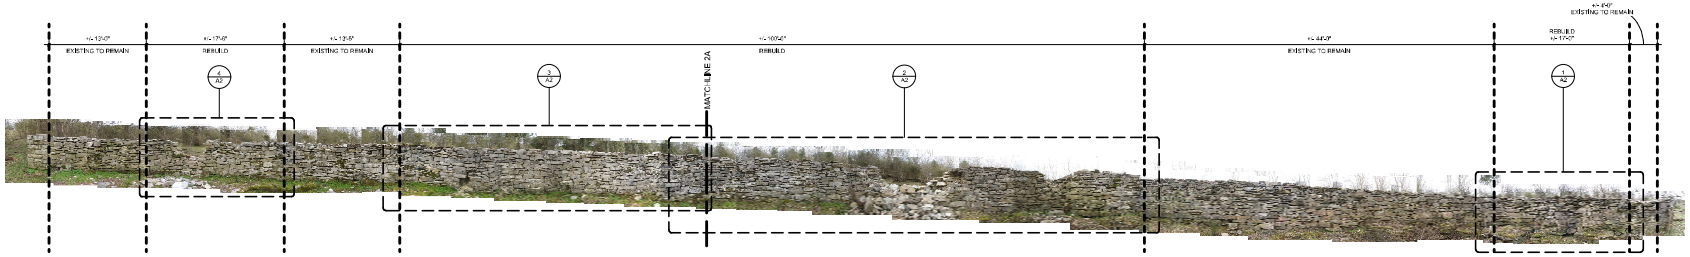

2 OVERALL ELEVATION - NORTH (FRONT)

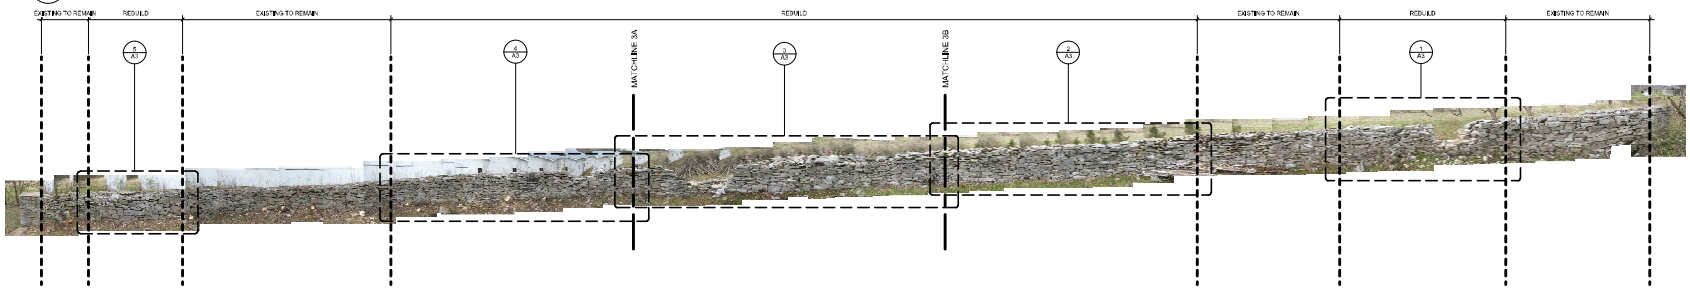

3 OVERALL ELEVATION - SOUTH (REAR)

NOTE:
DASHED CALLOUT
AREAS TO BE REBUILT

LEGEND	
= DIVISION BETWEEN AREAS TO BE REBUILT AND AREAS TO REMAIN	MATCHLINE XX = MATCHLINES FOR ENLARGED ELEVATIONS

CENTRIC ARCHITECTURE

WYNNEWOOD STONE WALL REPAIR
210 OLD HIGHWAY 20 | DATSTAUAN SPRINGS | TN | 37031
SBC # 62000-0020-19-13

REVISIONS

No.	Description	Date

DOCUMENT PHASE

REFERENCE PLAN AND OVERALL ELEVATIONS

A1

05/27/2020
Project # 2001

THESE DOCUMENTS HAVE BEEN PREPARED SPECIFICALLY FOR THE PROJECT NAMED HEREIN. THEY ARE NOT SUITABLE FOR USE ON OTHER PROJECTS WITHOUT THE APPROVAL AND PARTICIPATION OF THE DESIGN PROFESSIONAL. COPYRIGHT 2016, CENTRIC ARCHITECTURE

4 ENLARGED ELEVATION - NORTH (FRONT)

3 ENLARGED ELEVATION - NORTH (FRONT)

2 ENLARGED ELEVATION - NORTH (FRONT)

1 ENLARGED ELEVATION - NORTH (FRONT)

LEGEND

= DIVISION BETWEEN AREAS TO BE REBUILT AND AREAS TO REMAIN

MATCHLINE XX = MATCHLINES FOR ENLARGED ELEVATIONS

CENTRIC ARCHITECTURE

WYNNEWOOD STONE WALL REPAIR

210 OLD HIGHWAY 25 | CASTALIAN SPRINGS | TN | 37031
SBC # 529000-02-2019-13

REVISIONS

No.	Description	Date

DOCUMENT PHASE

ENLARGED ELEVATIONS - NORTH (FRONT)

A2

05/27/2020
Project # 20011

THESE DOCUMENTS HAVE BEEN PREPARED SPECIFICALLY FOR THE PROJECT NAMED HEREIN. THEY ARE NOT SUITABLE FOR USE ON OTHER PROJECTS WITHOUT THE APPROVAL AND PARTICIPATION OF THE DESIGN PROFESSIONAL. COPYRIGHT 2016, CENTRIC ARCHITECTURE

5 ENLARGED ELEVATION - SOUTH (REAR)

4 ENLARGED ELEVATION - SOUTH (REAR)

3 ENLARGED ELEVATION - SOUTH (REAR)

2 ENLARGED ELEVATION - SOUTH (REAR)

1 ENLARGED ELEVATION - SOUTH (REAR)

LEGEND

= DIVISION BETWEEN AREAS TO BE REBUILT AND AREAS TO REMAIN

MATCHLINE XX = MATCHLINES FOR ENLARGED ELEVATIONS

CENTRIC ARCHITECTURE

WYNNEWOOD STONE WALL REPAIR

210 OLD HIGHWAY 25 | CASTALIAN SPRINGS | TN | 37031
SBC # 529000-02-2019-13

REVISIONS

No.	Description	Date

DOCUMENT PHASE

ENLARGED ELEVATIONS - SOUTH (REAR)

A3

05/27/2020
Project # 20011