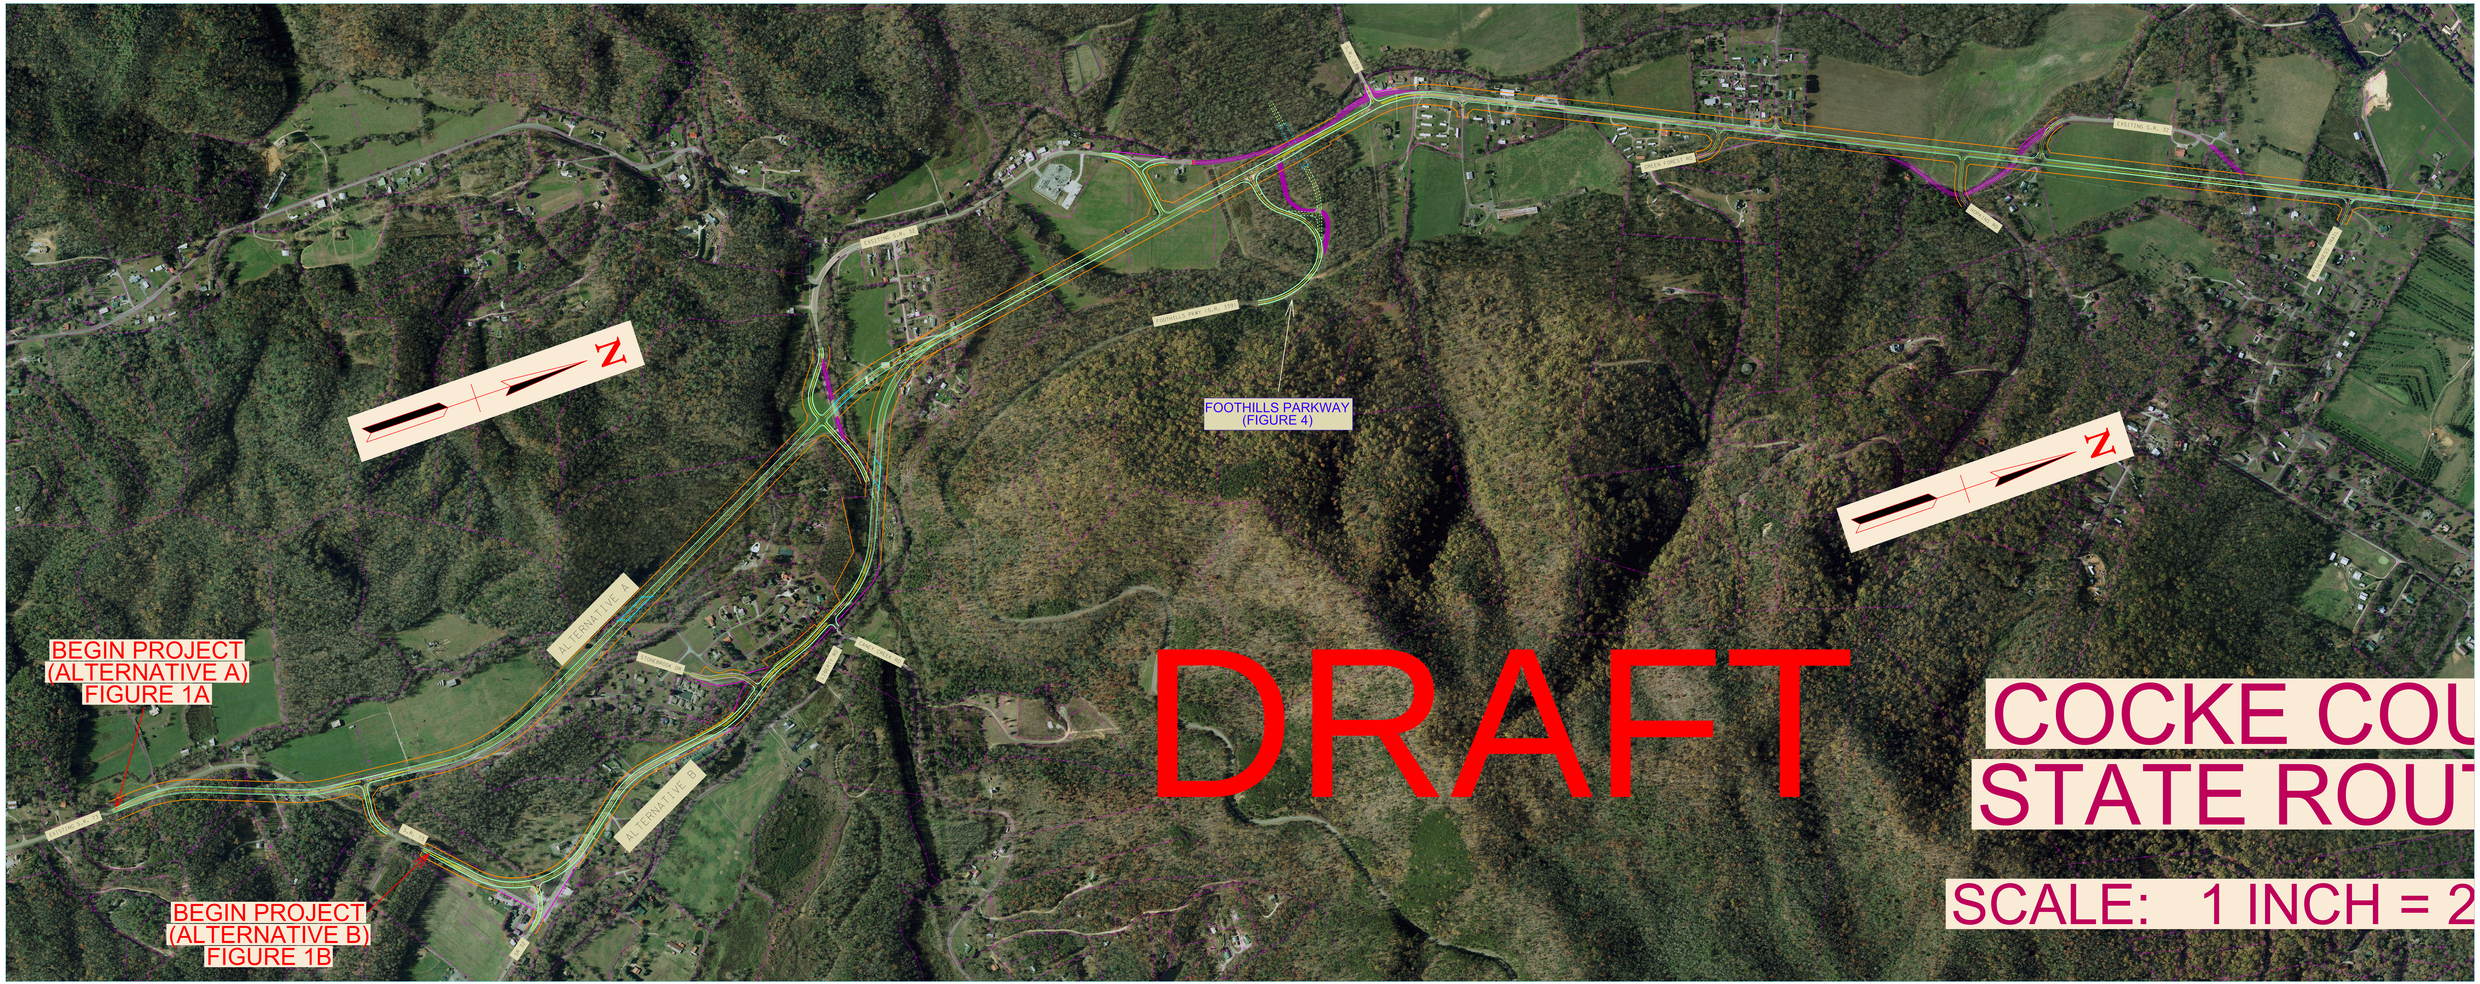
N
N
FOOTHILLS PARKWAY
(FIGURE 4)
ALTERNATIVE A
ALTERNATIVE B
BEGIN PROJECT
(ALTERNATIVE A)
FIGURE 1A
BEGIN PROJECT
(ALTERNATIVE B)
FIGURE 1B
DRAFT
COCKE COU
STATE ROU
SCALE: 1 INCH = 2