TENNESSEE D.O.T.
DESIGN DIVISION
FILE NO.

DATE	PROJECT NO.	SHEET NO.
TBA	NPCD-I-69 (3)	62C

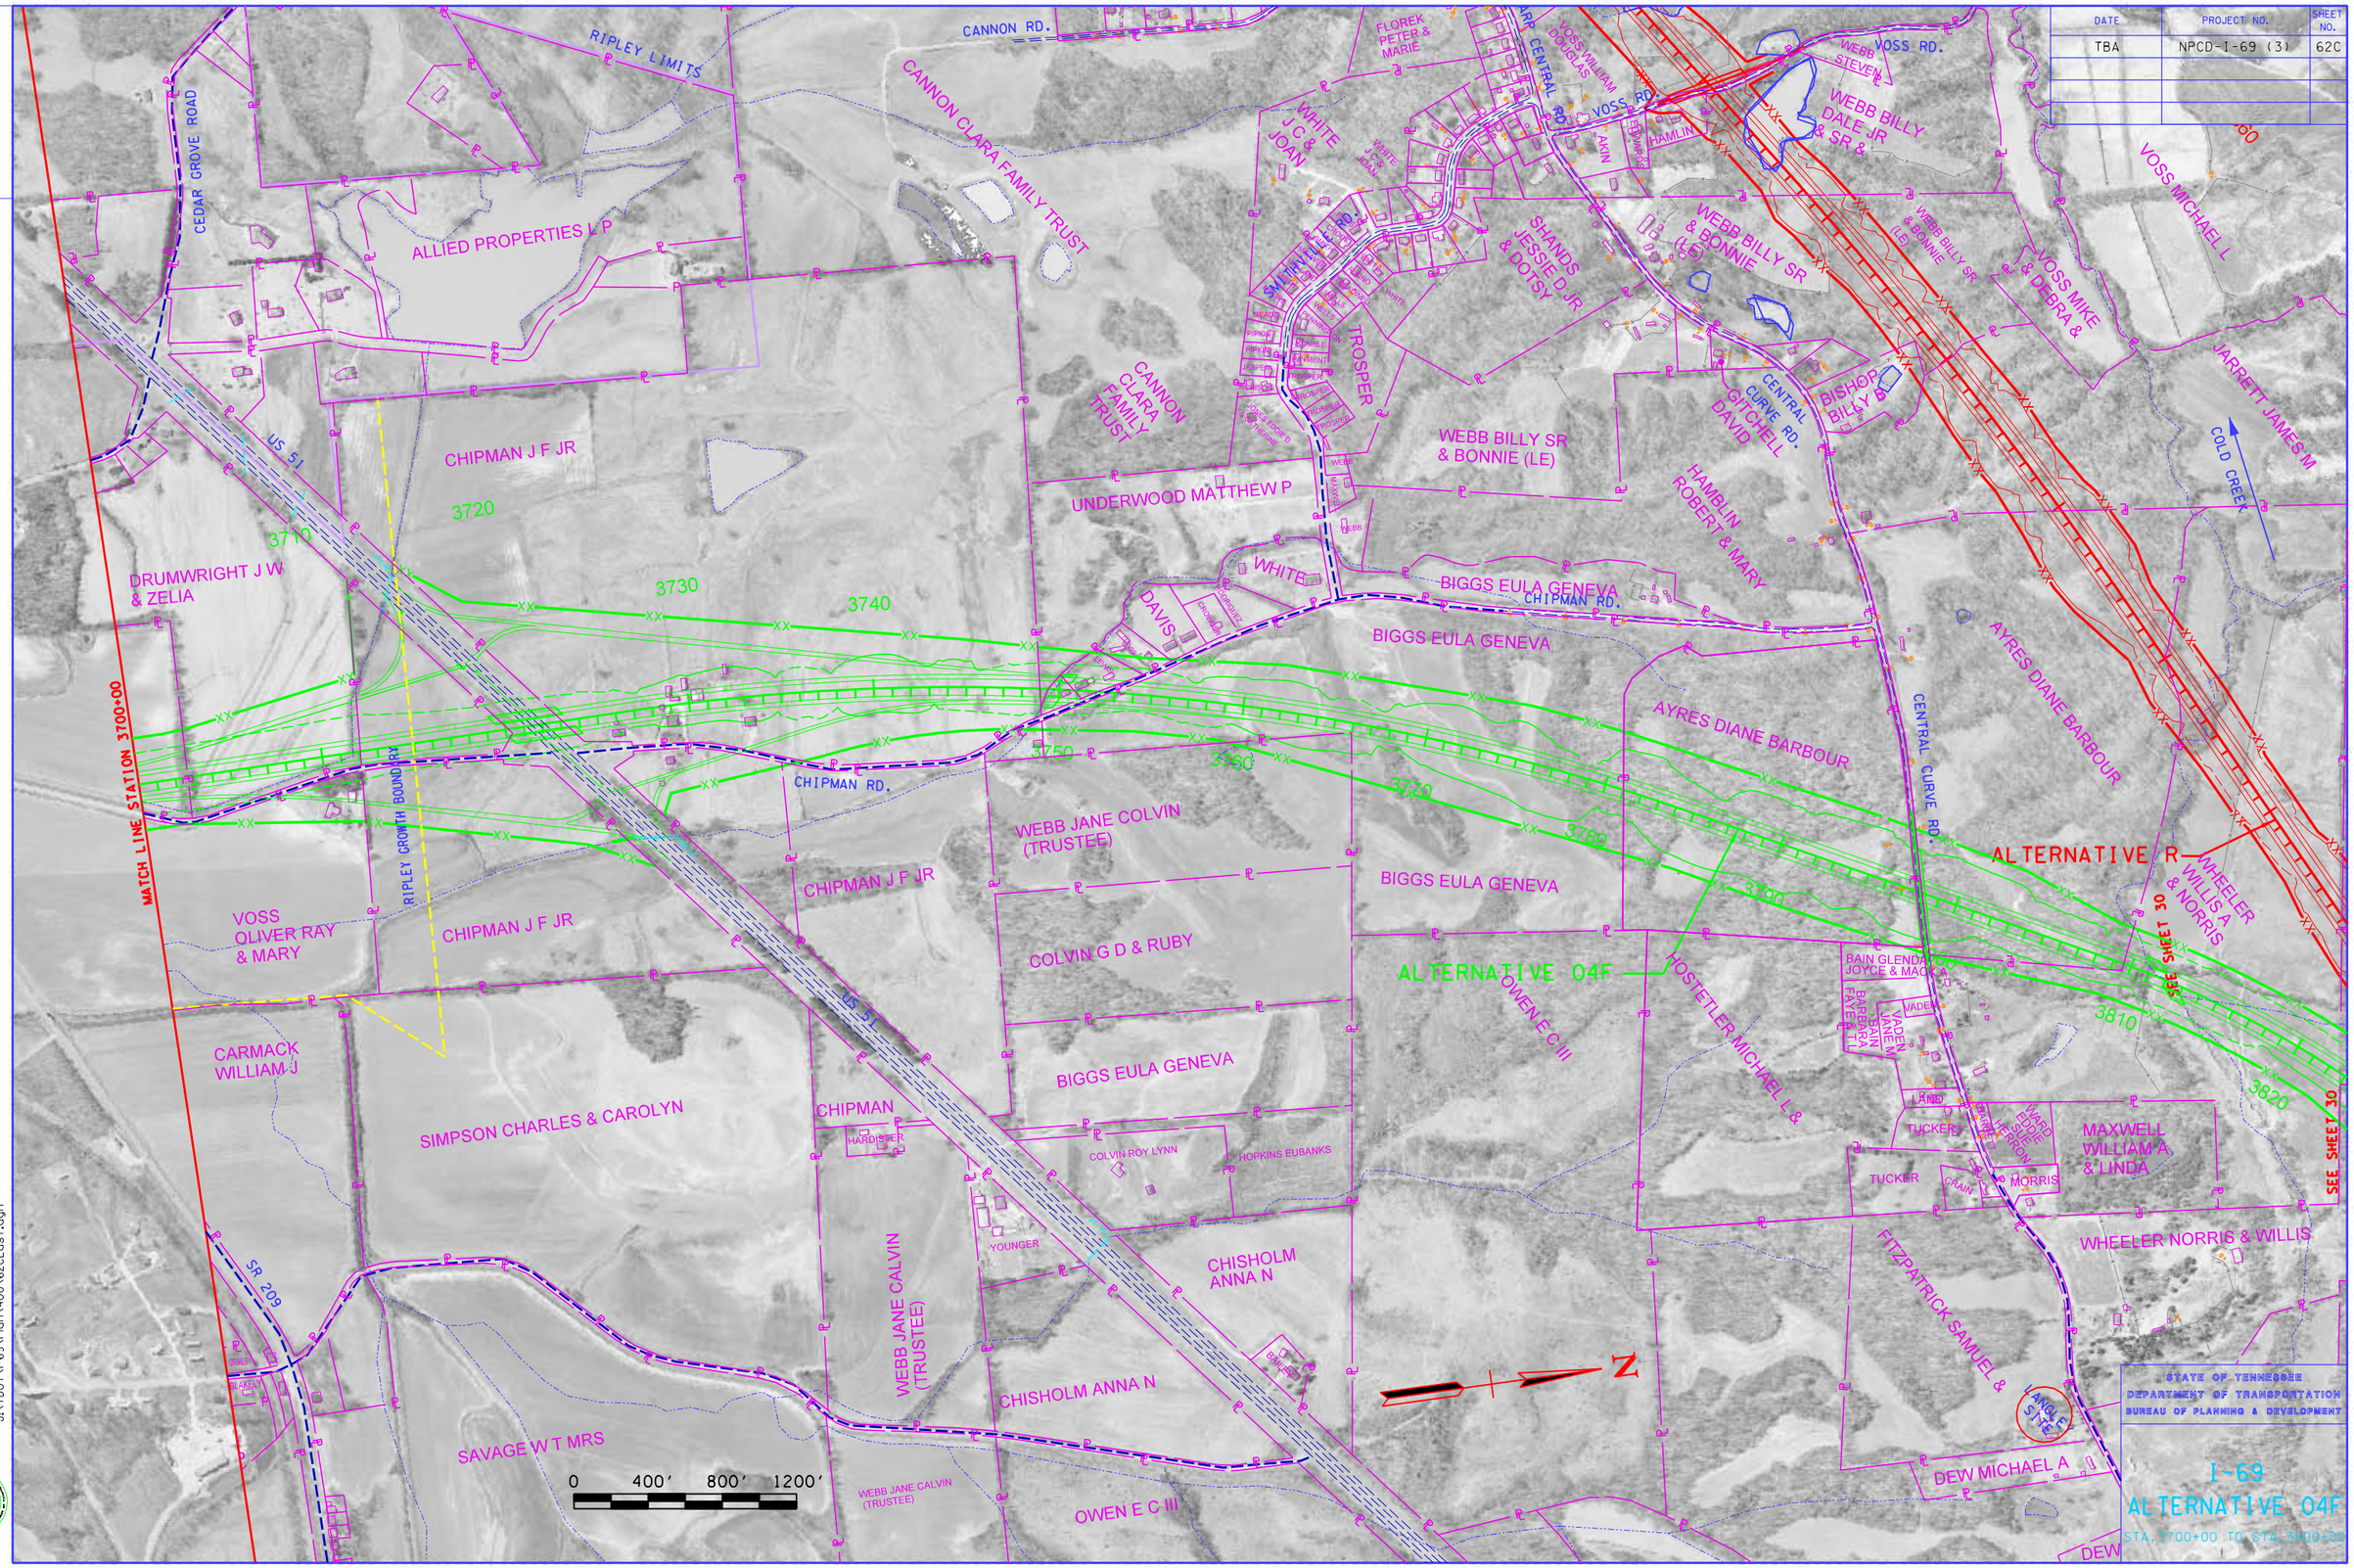

7/12/2007
J:\TDOT\I-69\Plan\400\62CEast.dgn

Survey & Design Division