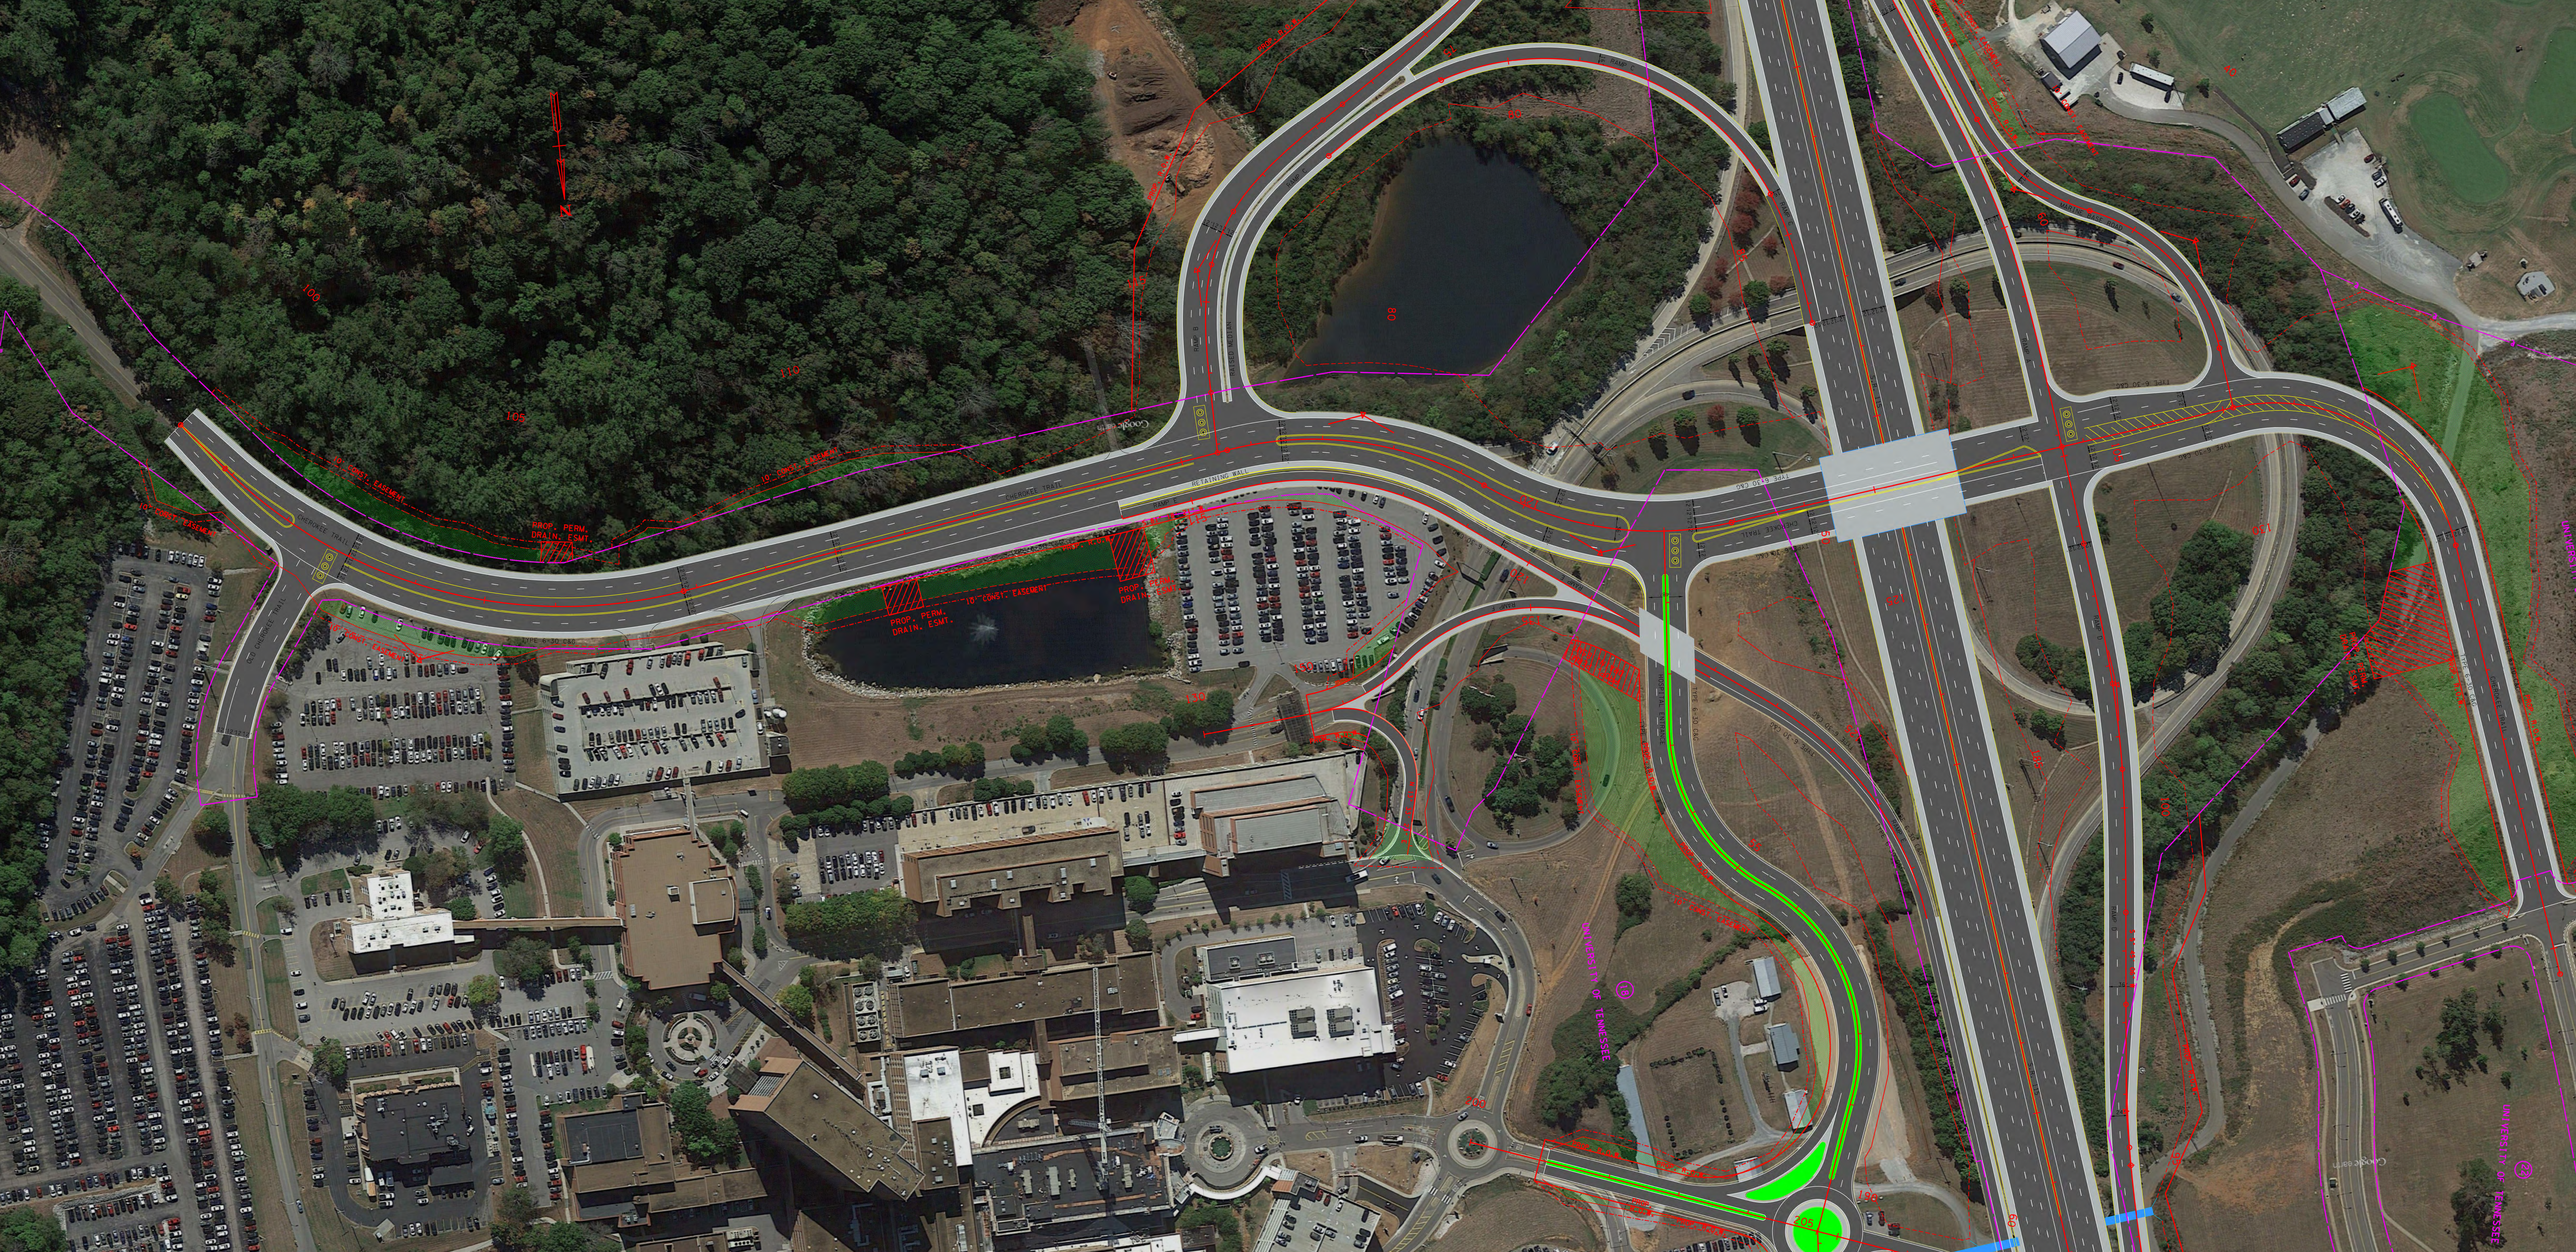
PROP. PERM. DRAIN. ESMT.
10' CONST. EASEMENT
RETAINING WALL
CHEROKEE TRAIL
UNIVERSITY OF TENNESSEE