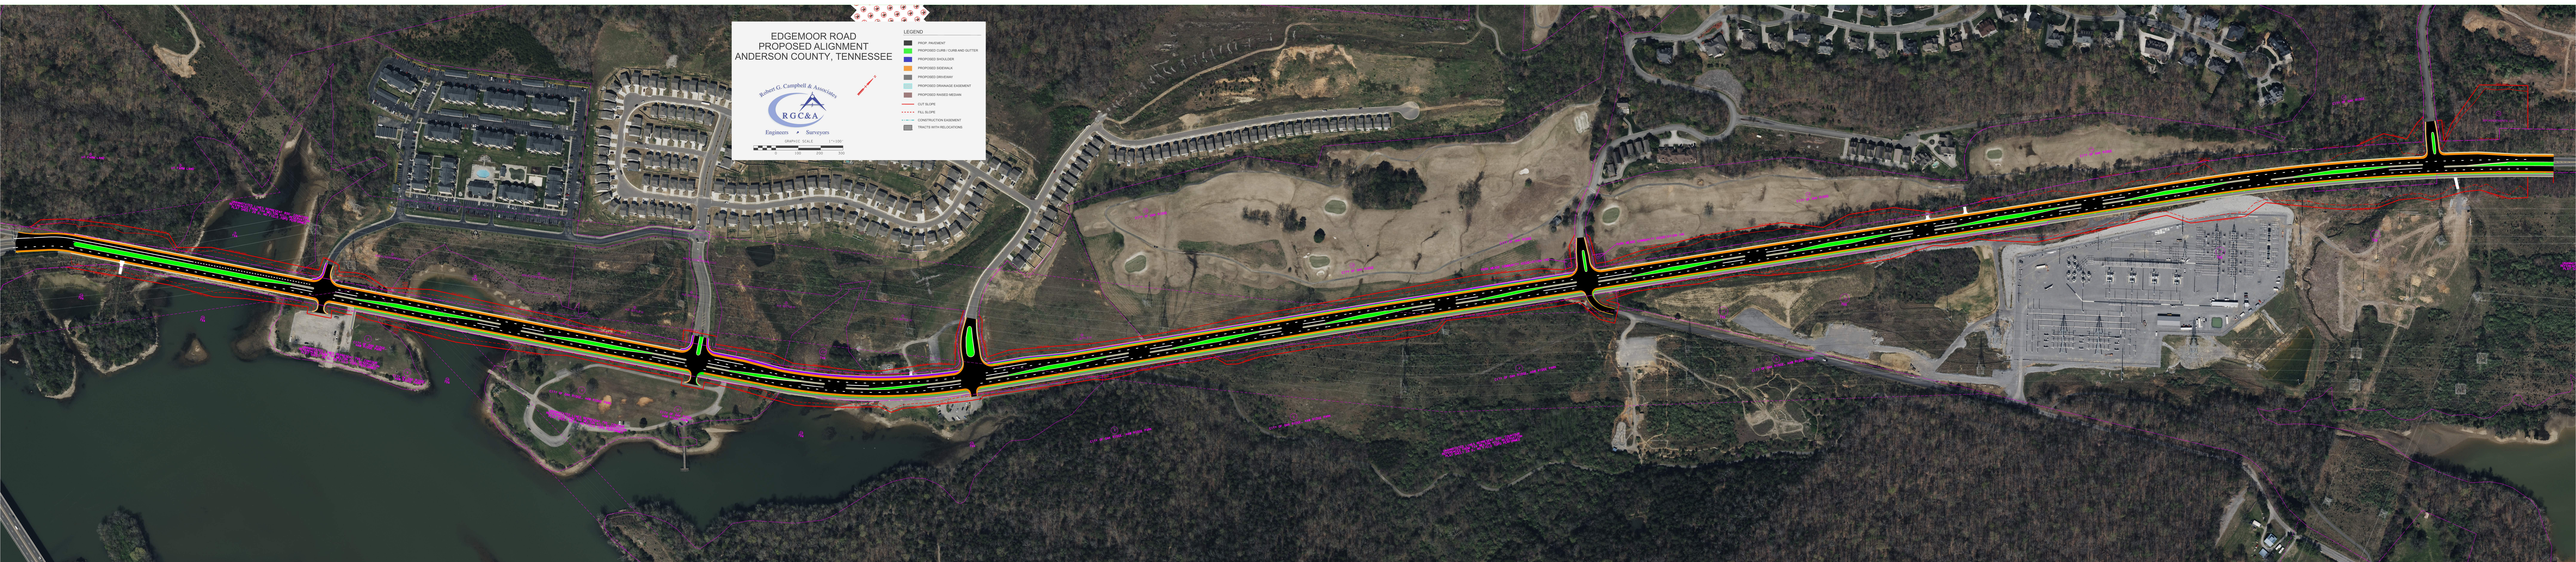
EDGEMOOR ROAD
PROPOSED ALIGNMENT
ANDERSON COUNTY, TENNESSEE
Robert G. Campbell & Associates
RGC&A
Engineers • Surveyors
GRAPHIC SCALE
1" = 500'
LEGEND
PROP. PAVEMENT
PROPOSED CURB / CURB AND GUTTER
PROPOSED SHOULDER
PROPOSED SIDEWALK
PROPOSED DRIVEWAY
PROPOSED DRAINAGE EASEMENT
PROPOSED RAISED MEDIAN
CUT SLOPE
FILL SLOPE
CONSTRUCTION EASEMENT
TRACTS WITH RELOCATIONS