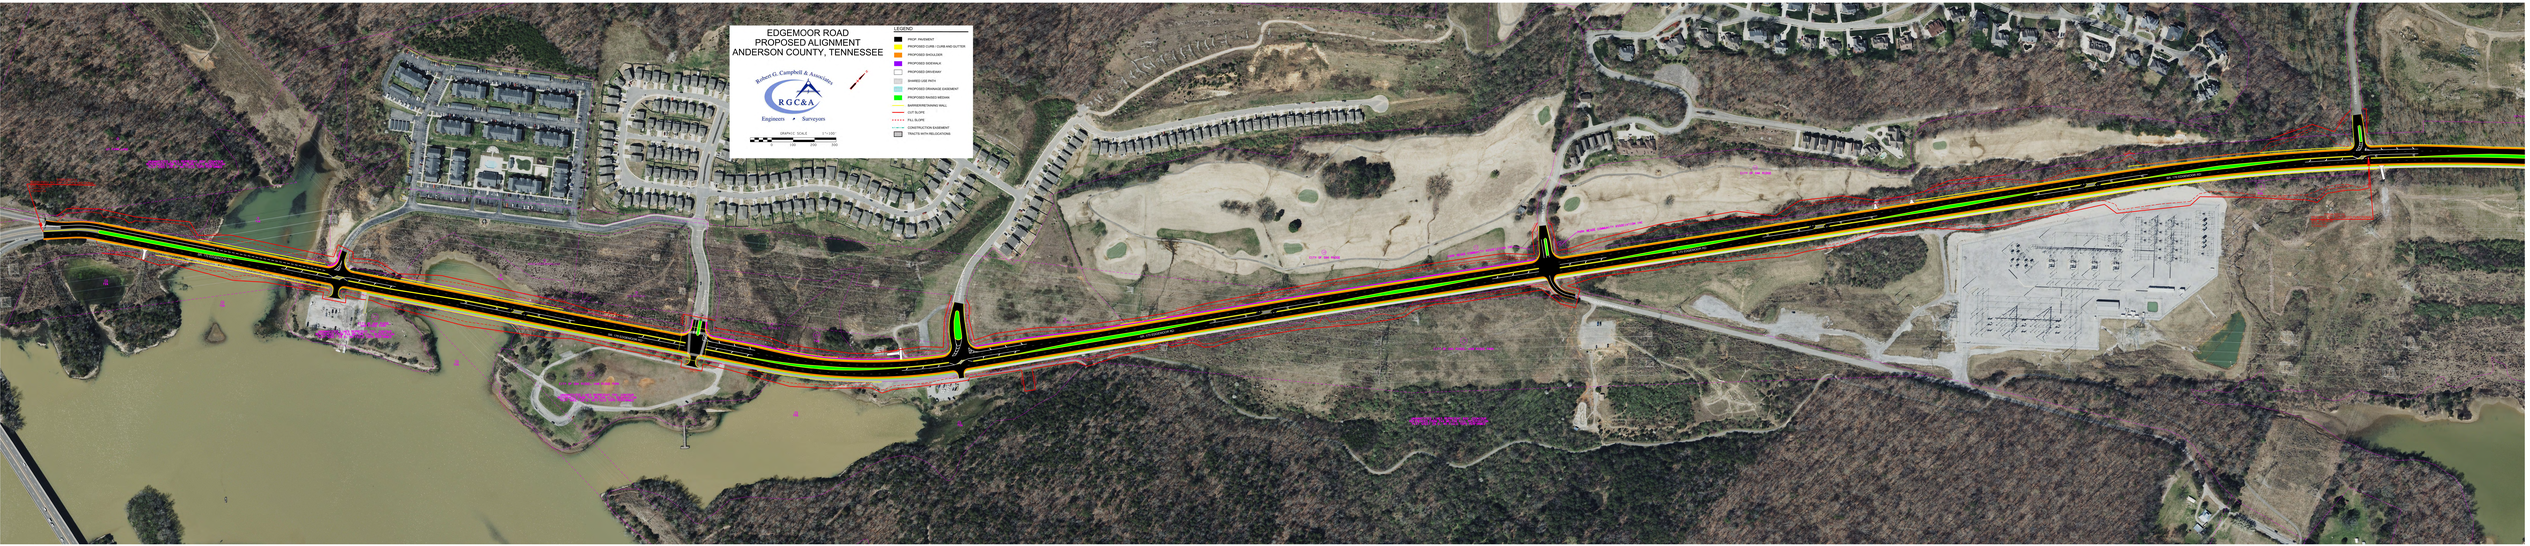
EDGEMOOR ROAD
PROPOSED ALIGNMENT
ANDERSON COUNTY, TENNESSEE
Robert G. Campbell & Associates
RGC&A
Engineers • Surveyors
HORIZ. SCALE 1" = 100'
0 50 100
LEGEND
PROP. PAVEMENT
PROPOSED CURB / CURB AND GUTTER
PROPOSED SHOULDER
PROPOSED SIDEWALK
PROPOSED DRIVEWAY
SHARED USE PATH
PROPOSED DRAINAGE EASEMENT
PROPOSED RAISED MEDIAN
RAINBOW/TIMBER WALL
CUT SLOPE
FILL SLOPE
CONSTRUCTION EASEMENT
TRACTS WITH RELOCATIONS