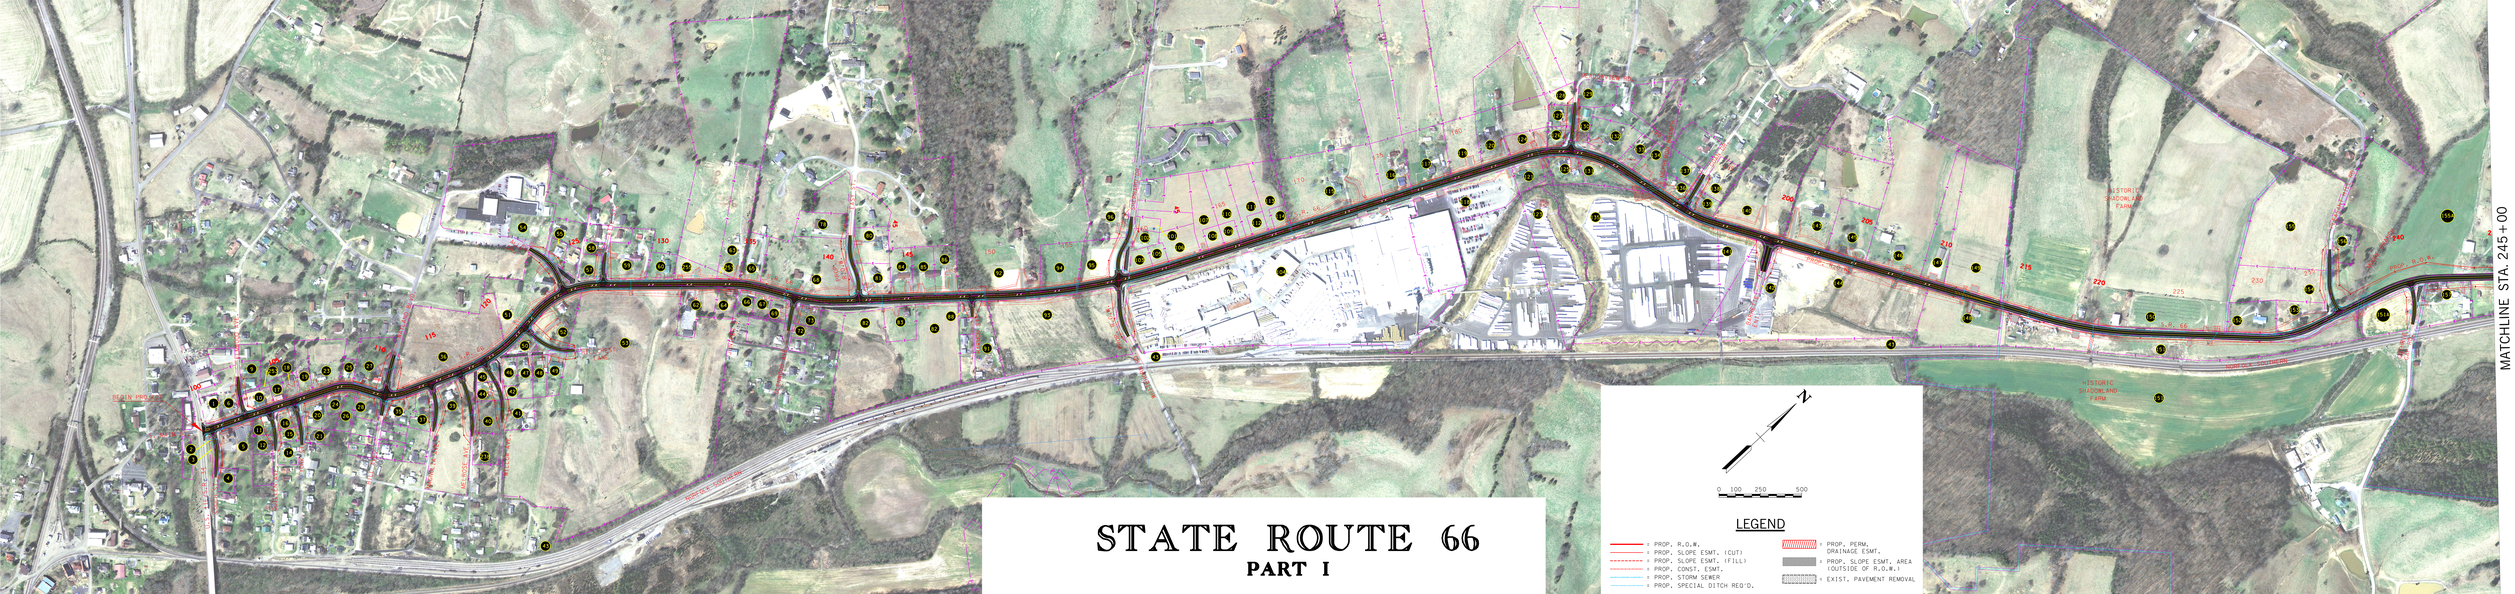

STATE ROUTE 66

PART I

0 100 250 500

LEGEND

- PROP. R.O.W.
- PROP. SLOPE ESMT. (CUT)
- PROP. SLOPE ESMT. (FILL)
- PROP. CONST. ESMT.
- PROP. STORM SEWER
- PROP. SPECIAL DITCH REQ'D.
- PROP. PERM. DRAINAGE ESMT.
- PROP. SLOPE ESMT. AREA (OUTSIDE OF R.O.W.)
- EXIST. PAVEMENT REMOVAL

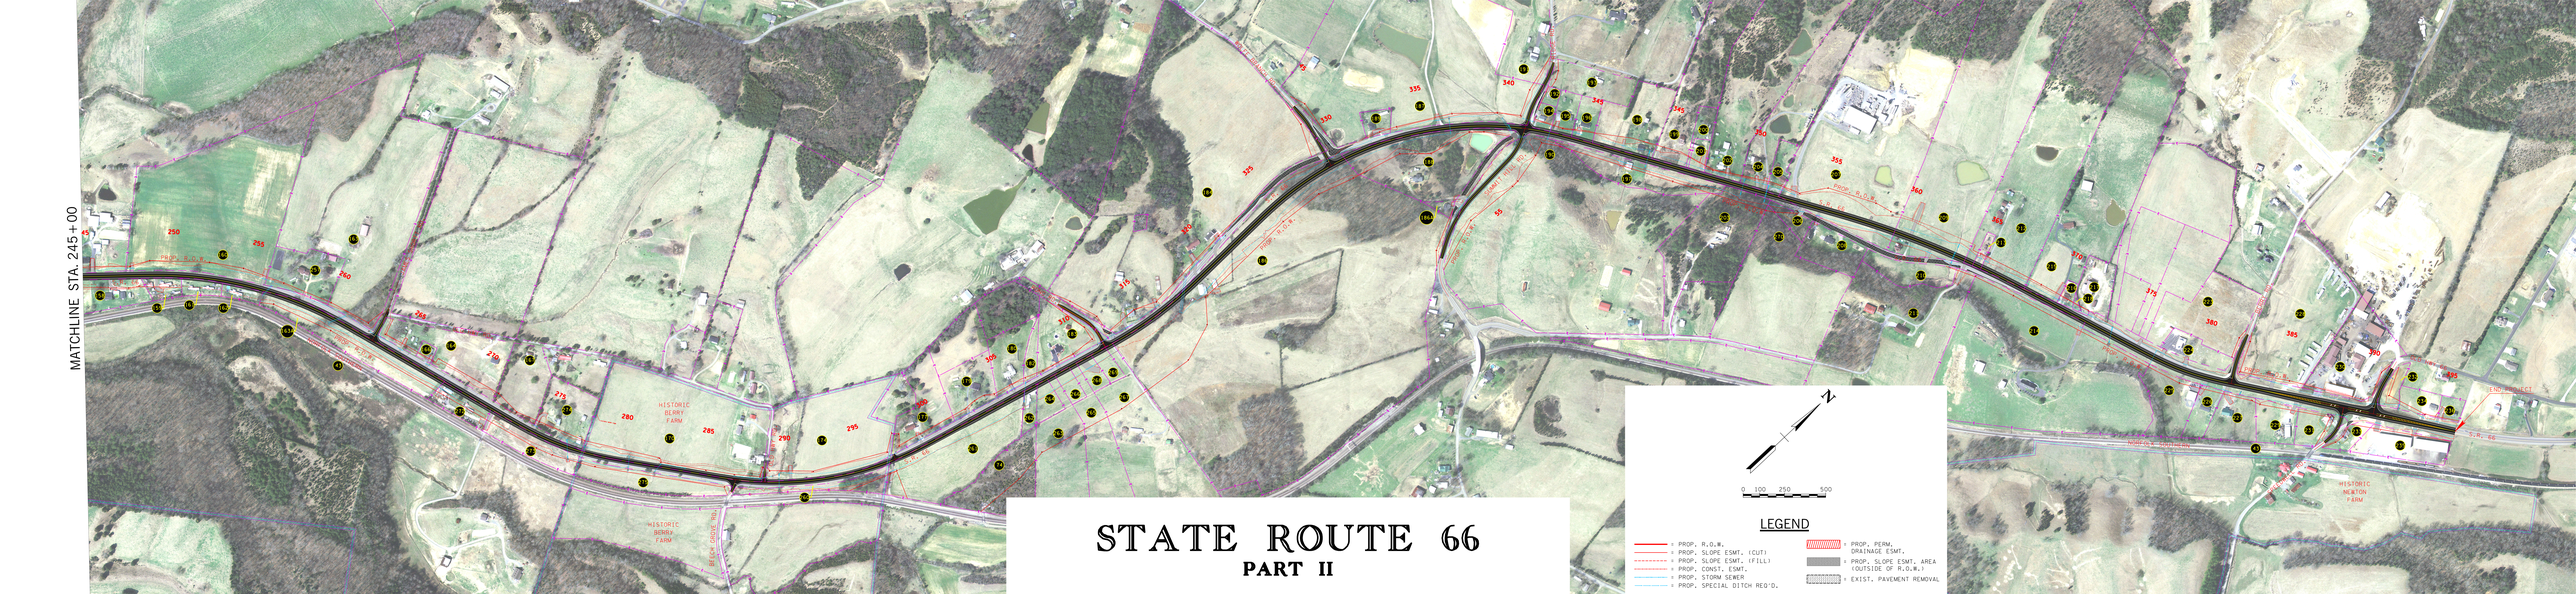

STATE ROUTE 66

PART II