VETERANS BLVD.
PROPOSED ALIGNMENT
SEVIERVILLE, TN

CDM Smith

0 200 400 1200

LEGEND

- PROPOSED PAVEMENT
- PROPOSED BRIDGE
- PROPOSED SIDEWALK
- PROPOSED SHOULDER
- PROPOSED GREENWAY
- PROPOSED GRASS STRIP/ MEDIAN
- PROPOSED CURB & GUTTER
- PROPOSED RETAINING WALL
- PROPOSED DRIVEWAY
- PROPOSED SLOPE EASEMENT
- PROPOSED R.O.W.
- PROPOSED FILL SLOPE
- PROPOSED CUT SLOPE
- PROPERTY LINES
- PROPOSED TEMPORARY CONSTRUCTION EASEMENT

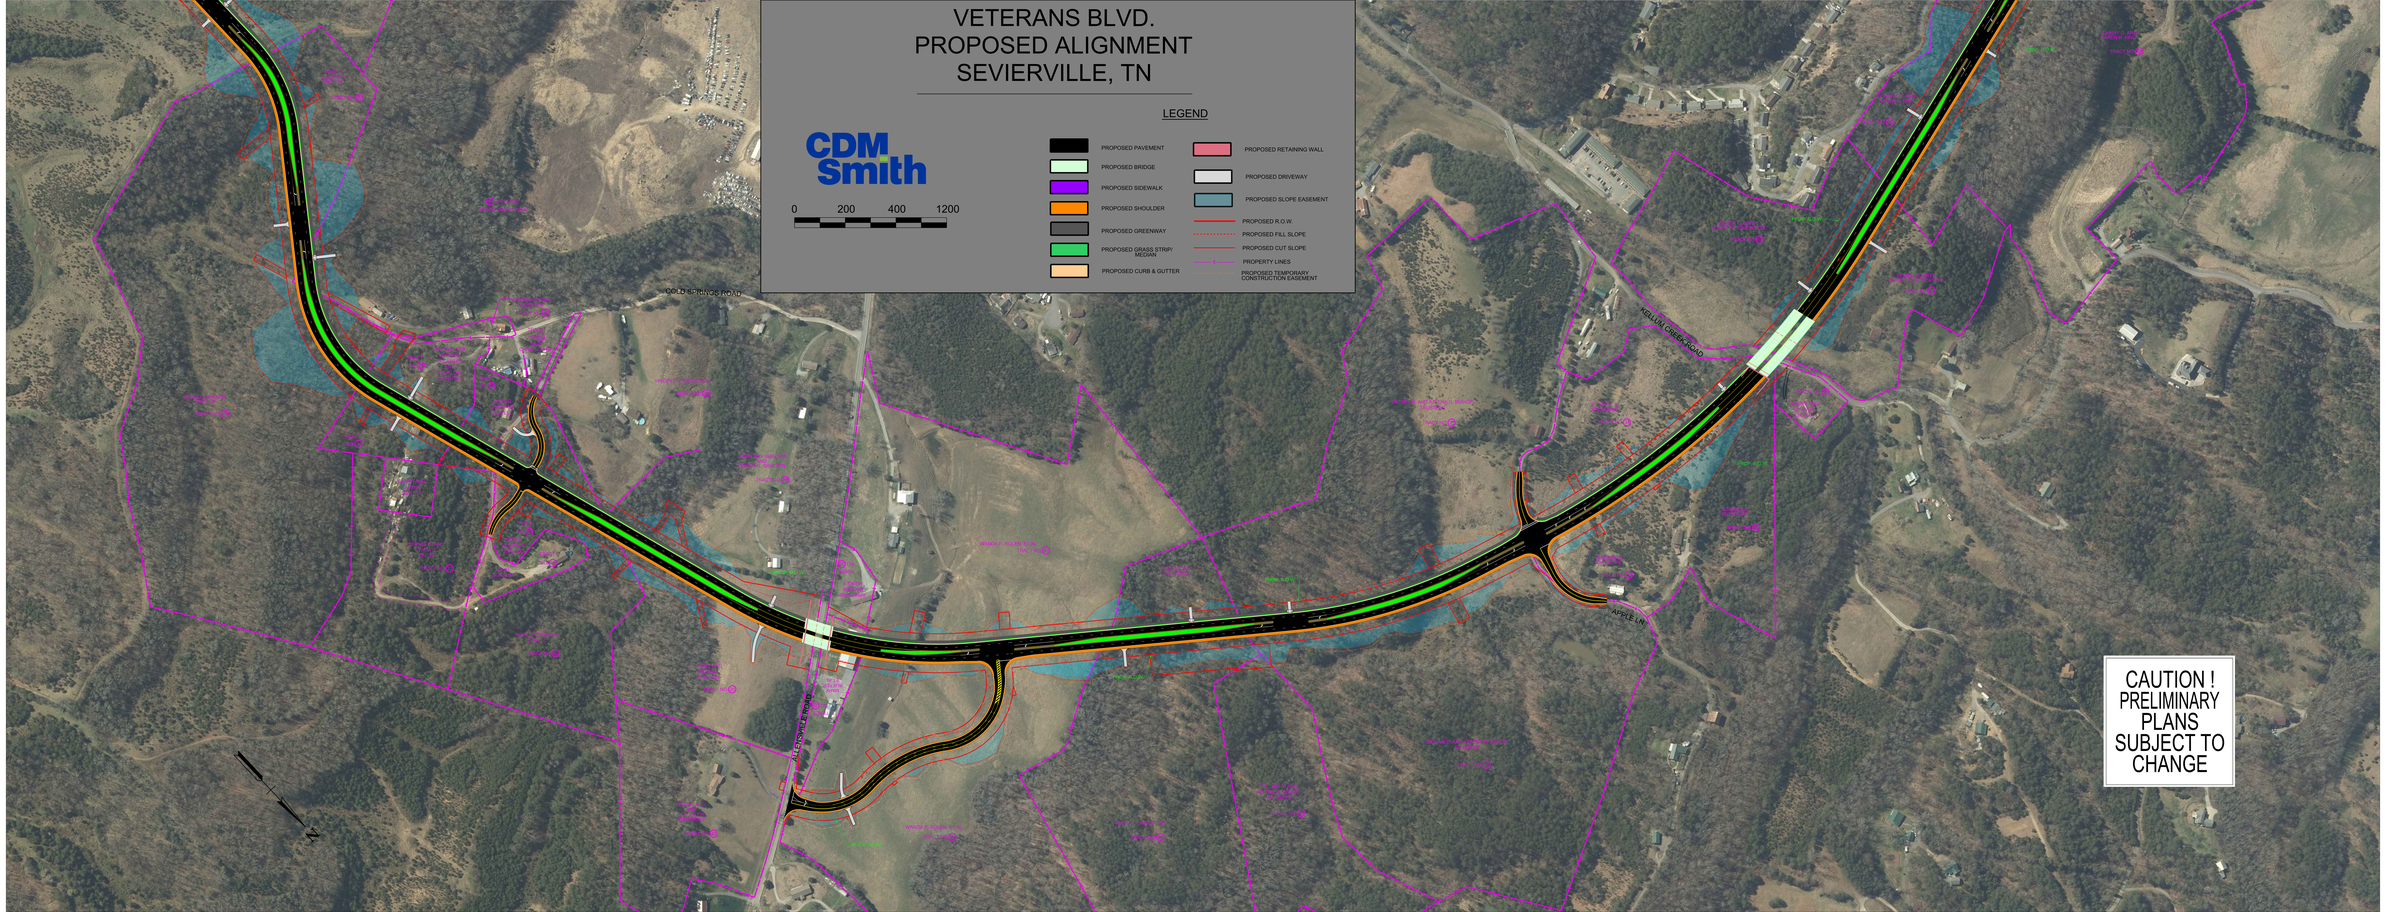

CAUTION ! PRELIMINARY PLANS SUBJECT TO CHANGE