TYPE	YEAR	PROJECT NO.	SHEET NO.
CONST.	2018	33002-4177-04	4B

REV. 10-24-18: REVISED EW-7 INLET ELEVATION. REVISED SS-10 LENGTH AND GRADE.
REV. 11-08-18: REVISED INLET ELEV. FOR EW #7

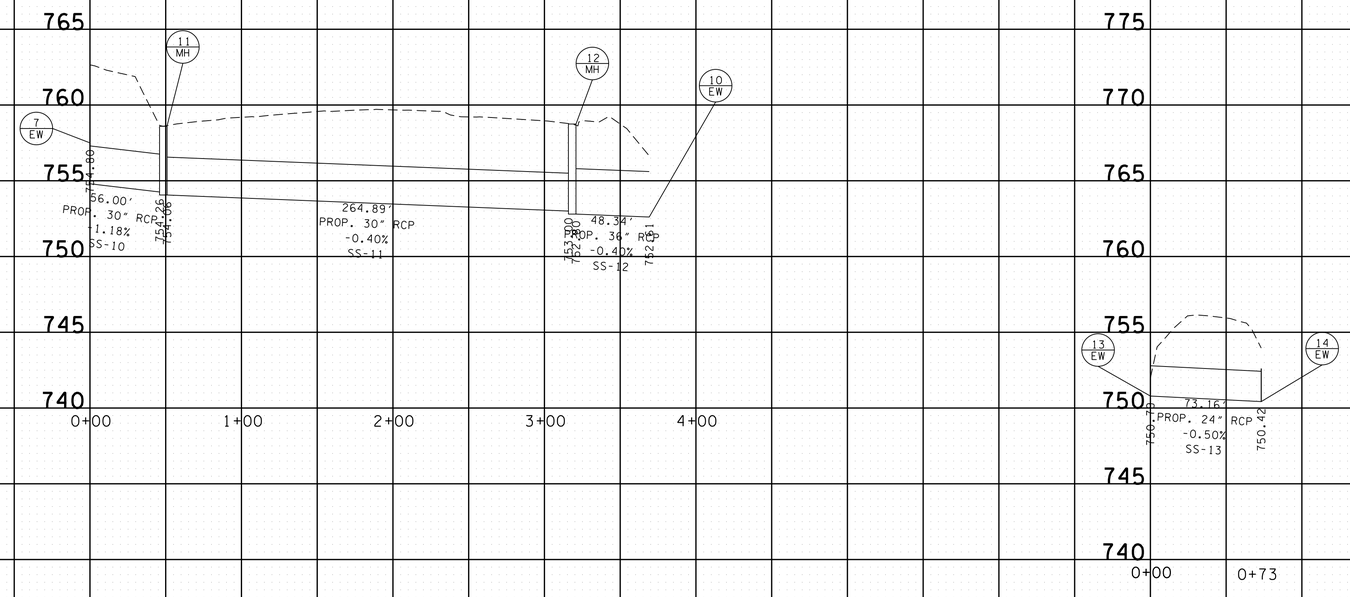

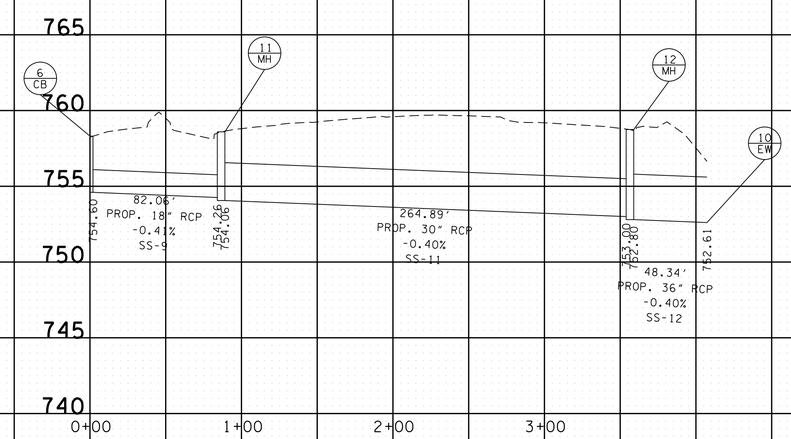

SEALED BY

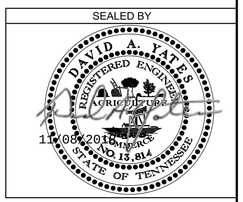

STATE OF TENNESSEE
DEPARTMENT OF
TRANSPORTATION

PIPE PROFILE

STA. + TO STA. +

SCALE: 1"= 50' HORIZ.
1"= 5' VERT.

CELL MGRID

11/9/2018 3:44:46 PM

\\JJ02WF01.tdot.state.tn.us\02Shared\Design County Folders\Hamilton\SR 2 RSAR Cummings Hwy\Proposed Drainage Solutions May 2018\Revisions\11-08-18\0048.sht