TYPE	YEAR	PROJECT NO.	SHEET NO.
CONST.	2018	33002-4177-04	7

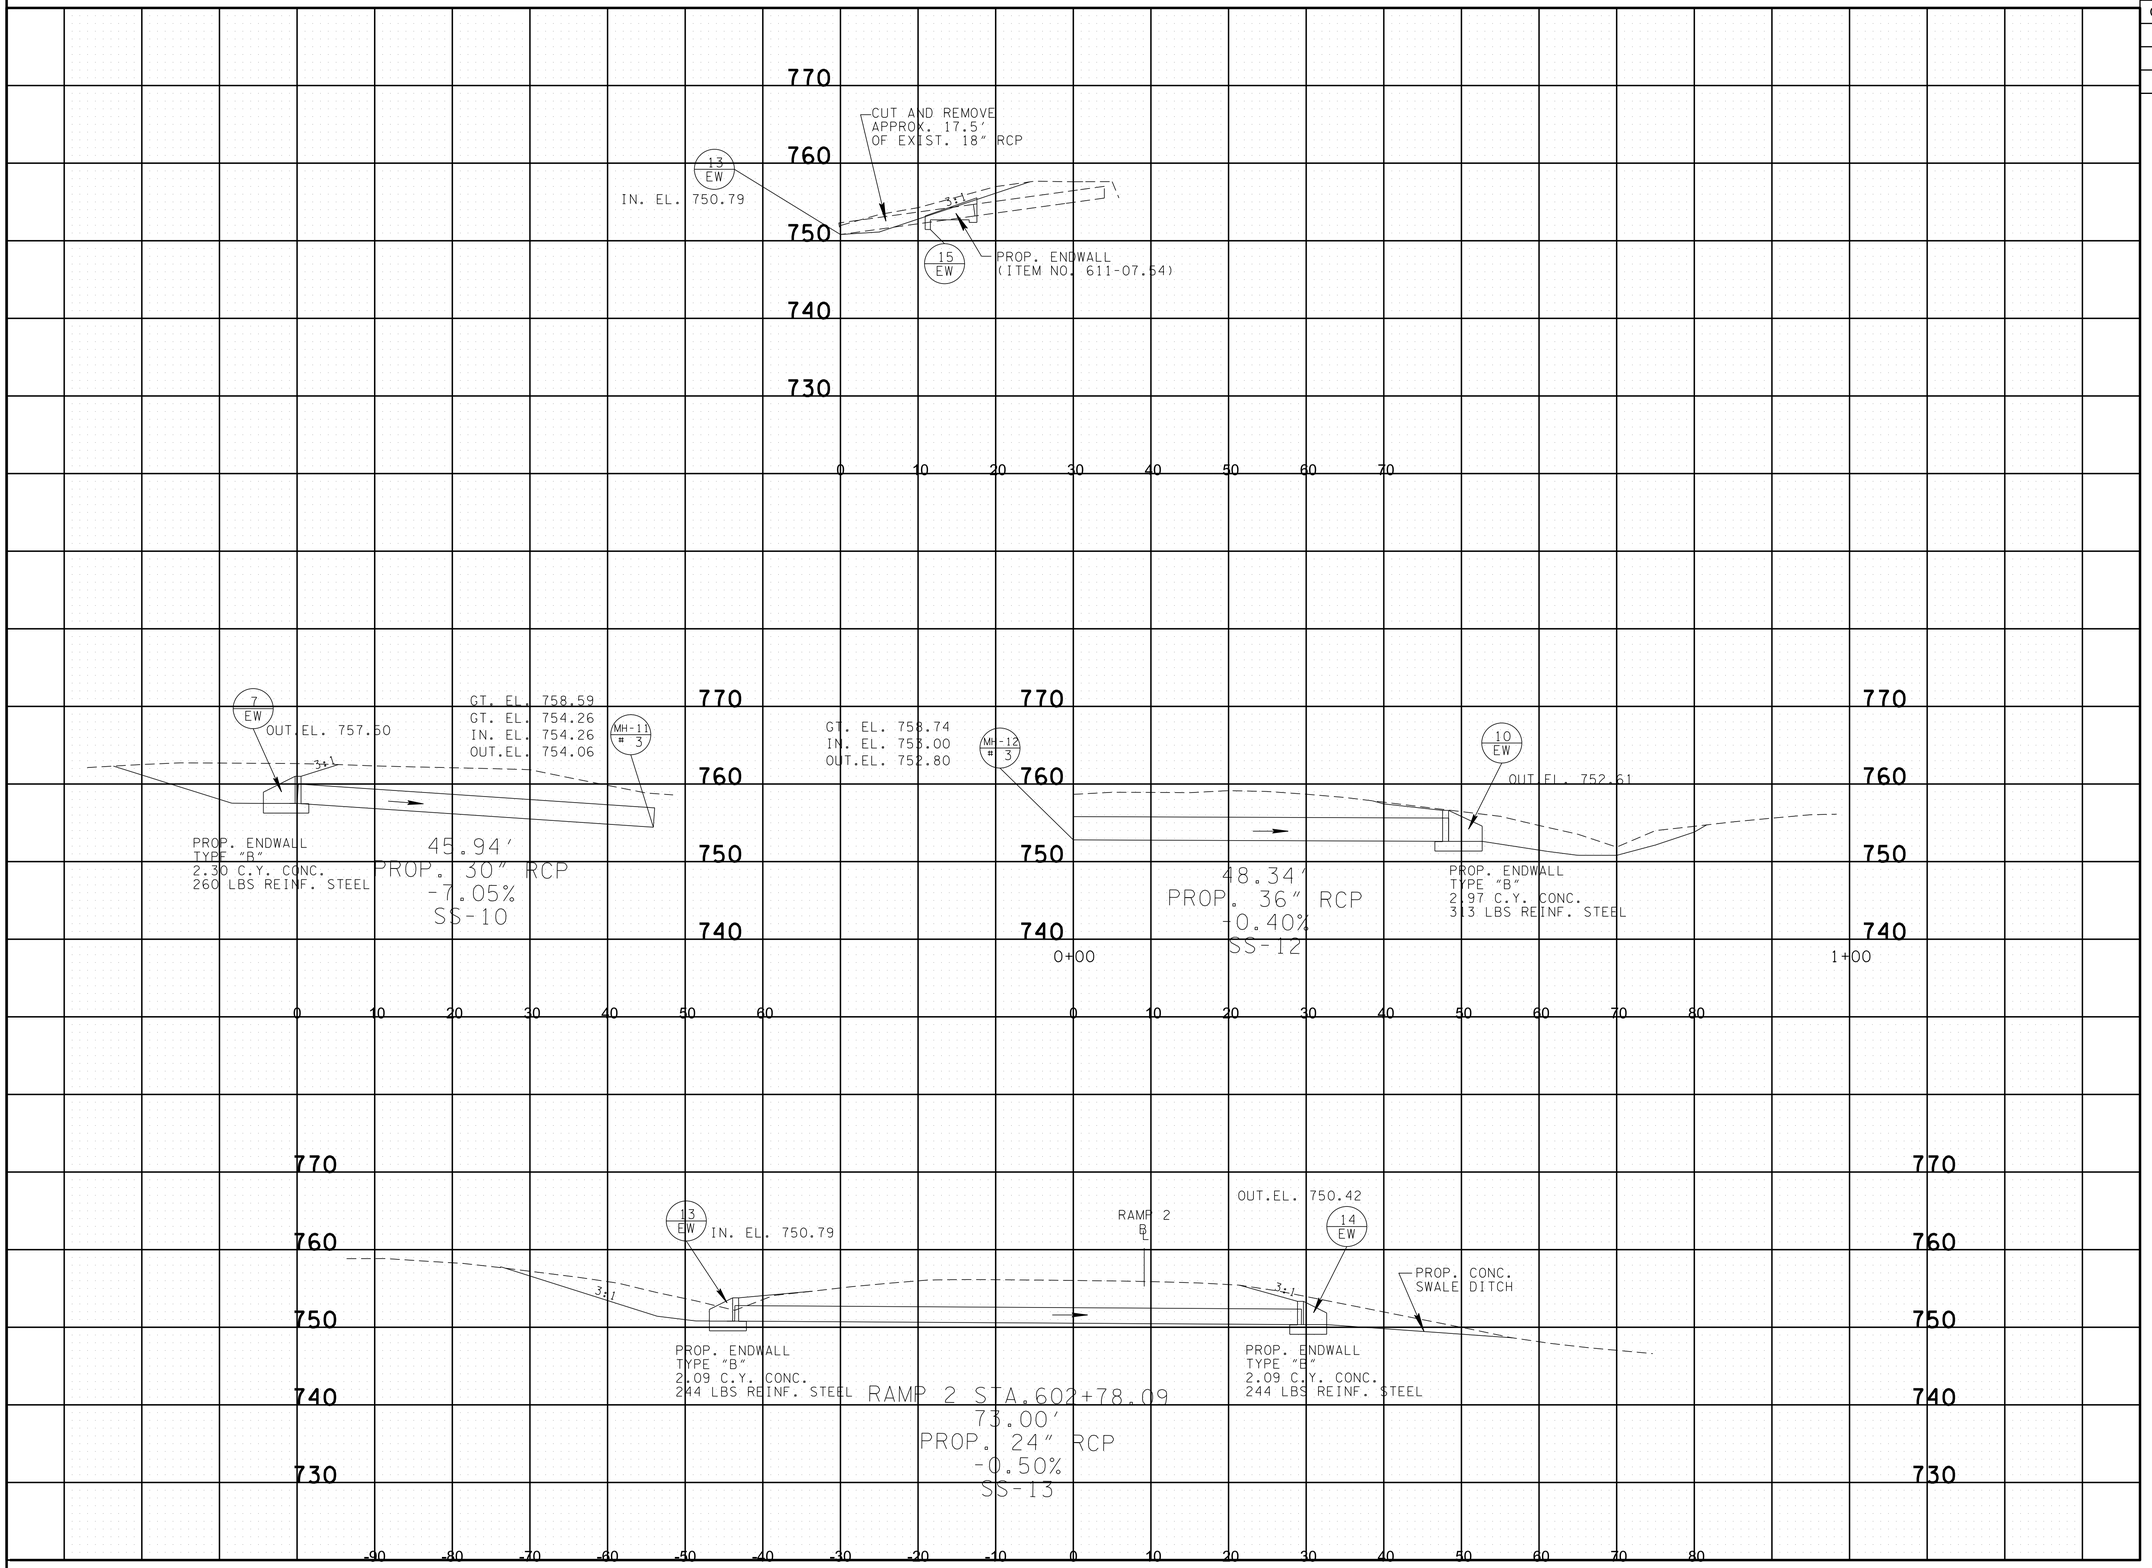

SEALED BY

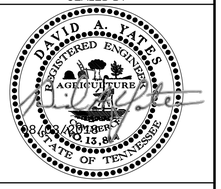

STATE OF TENNESSEE
DEPARTMENT OF
TRANSPORTATION

CULVERT SECTIONS

SCALE: 1"=10' HORIZ.
1"=10' VERT.

CELL GRDSHT

03-AUG-2018 08:43
\\jj02wf01\02shared\Design County Folders\Hamilton\SR 2 RSAR Cummings Hwy\Proposed Drainage Solutions May 2018\007.sht