TYPE	YEAR	PROJECT NO.	SHEET NO.
CONST.	2018	33002-4177-04	6

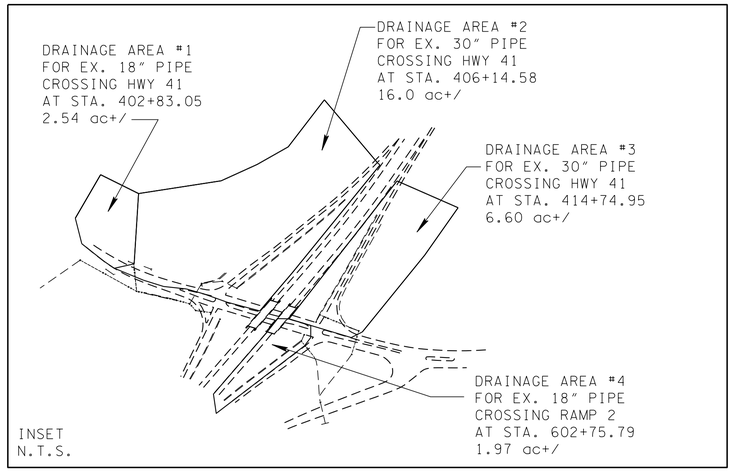

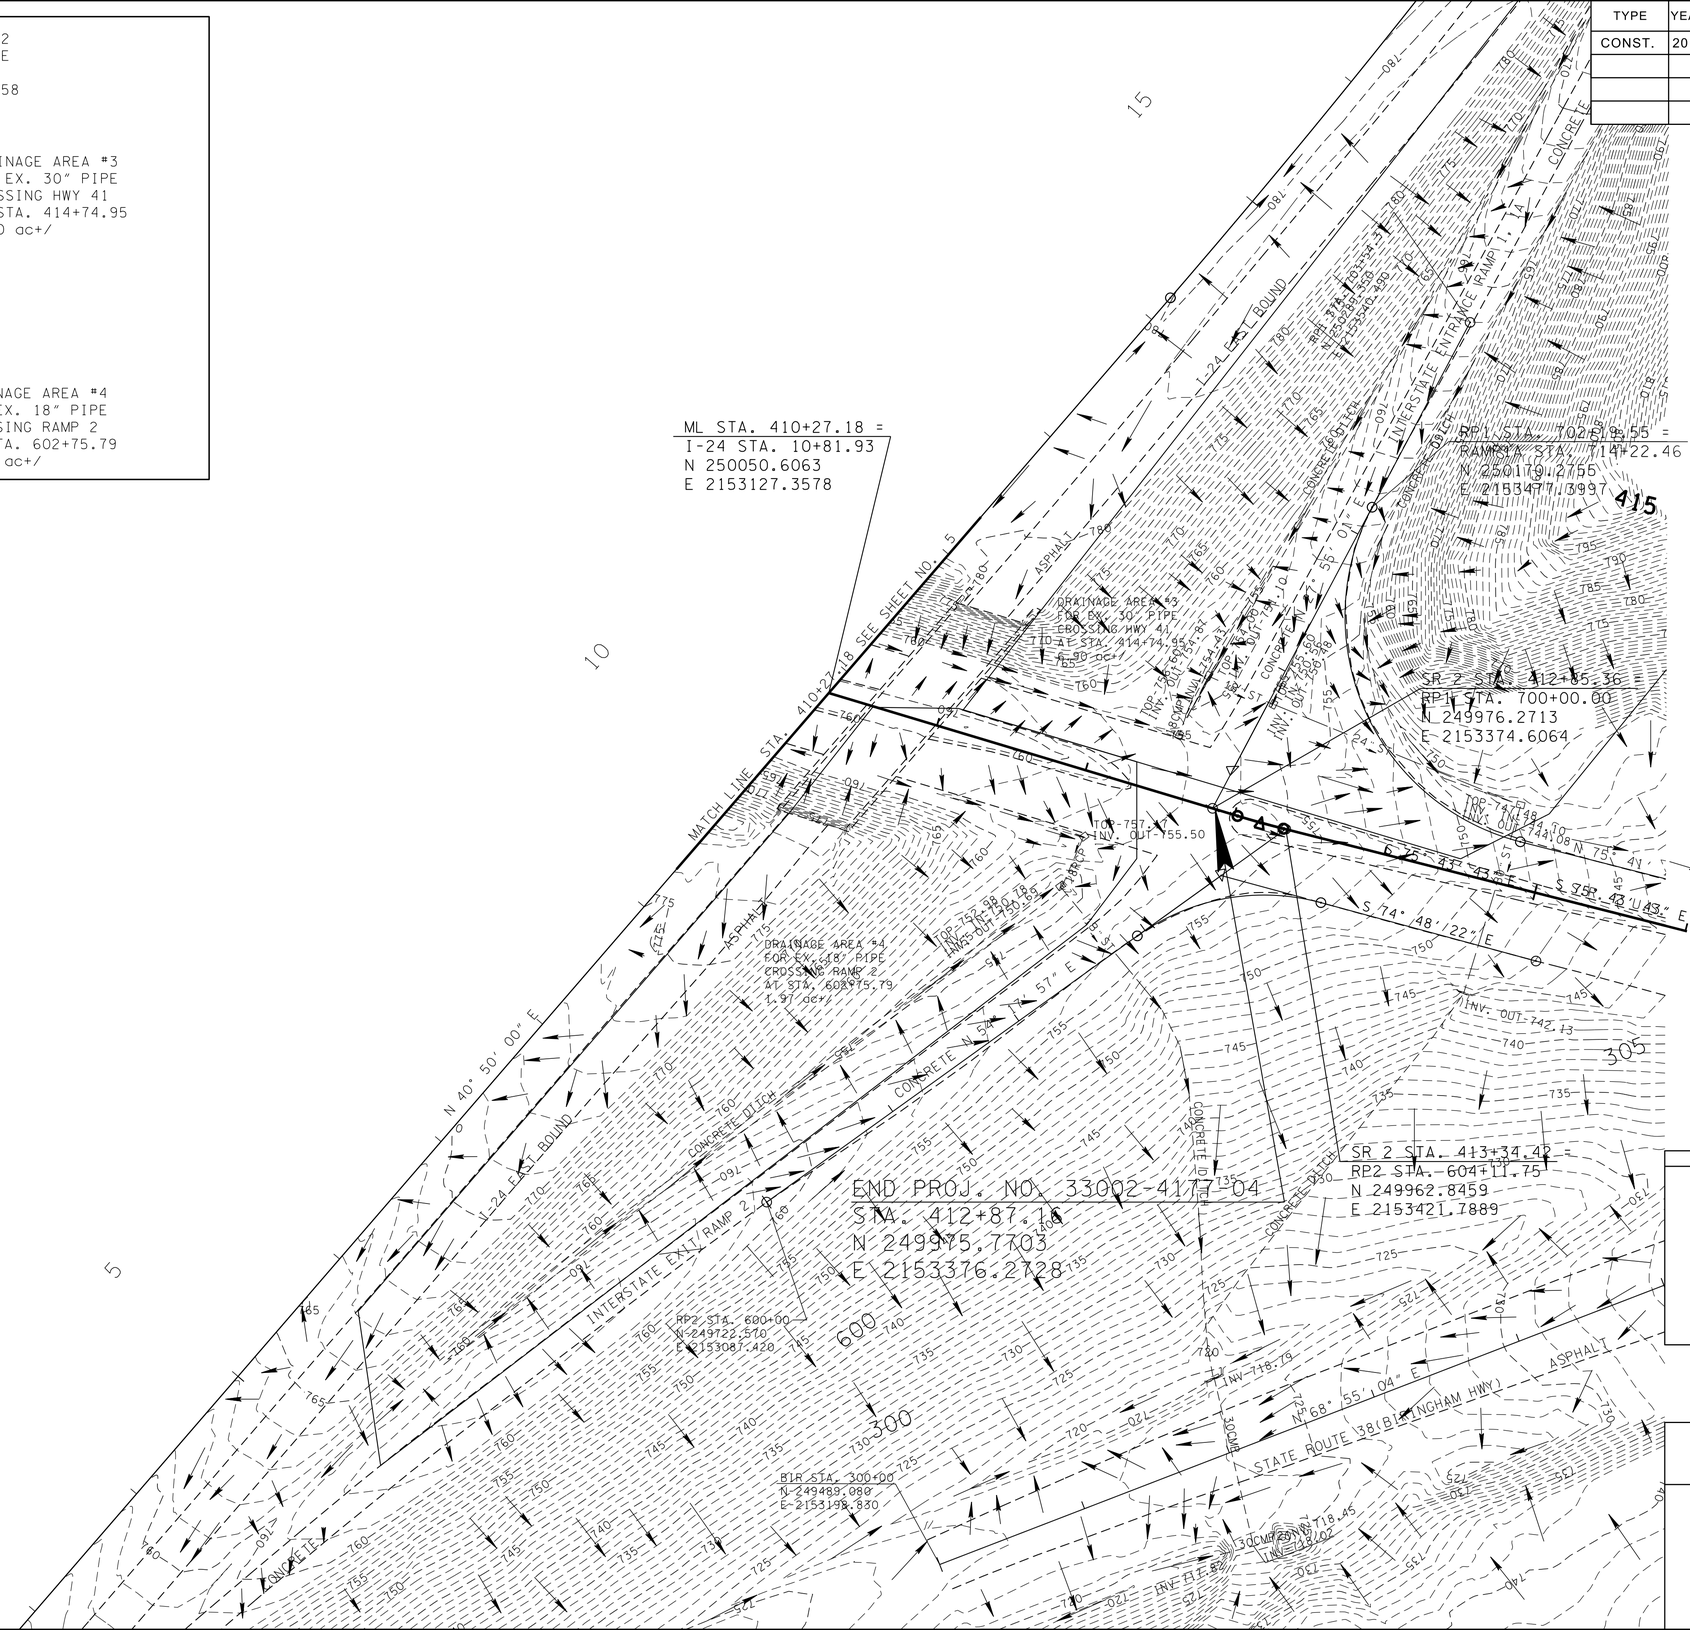

SEALED BY

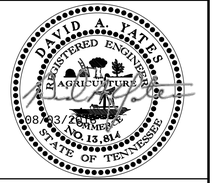

STATE OF TENNESSEE
DEPARTMENT OF
TRANSPORTATION

DRAINAGE MAPS

STA. + TO STA. +

SCALE: 1"=50'

CELL BDR2ND

03-AUG-2018 08:43

\\tj02wf01\02shared\Design County Folders\Hamilton\SR 2 RSAR Cummings Hwy\Proposed Drainage Solutions May 2018\006.sht