TYPE	YEAR	PROJECT NO.	SHEET NO.
CONST.	2018	33002-4177-04	9

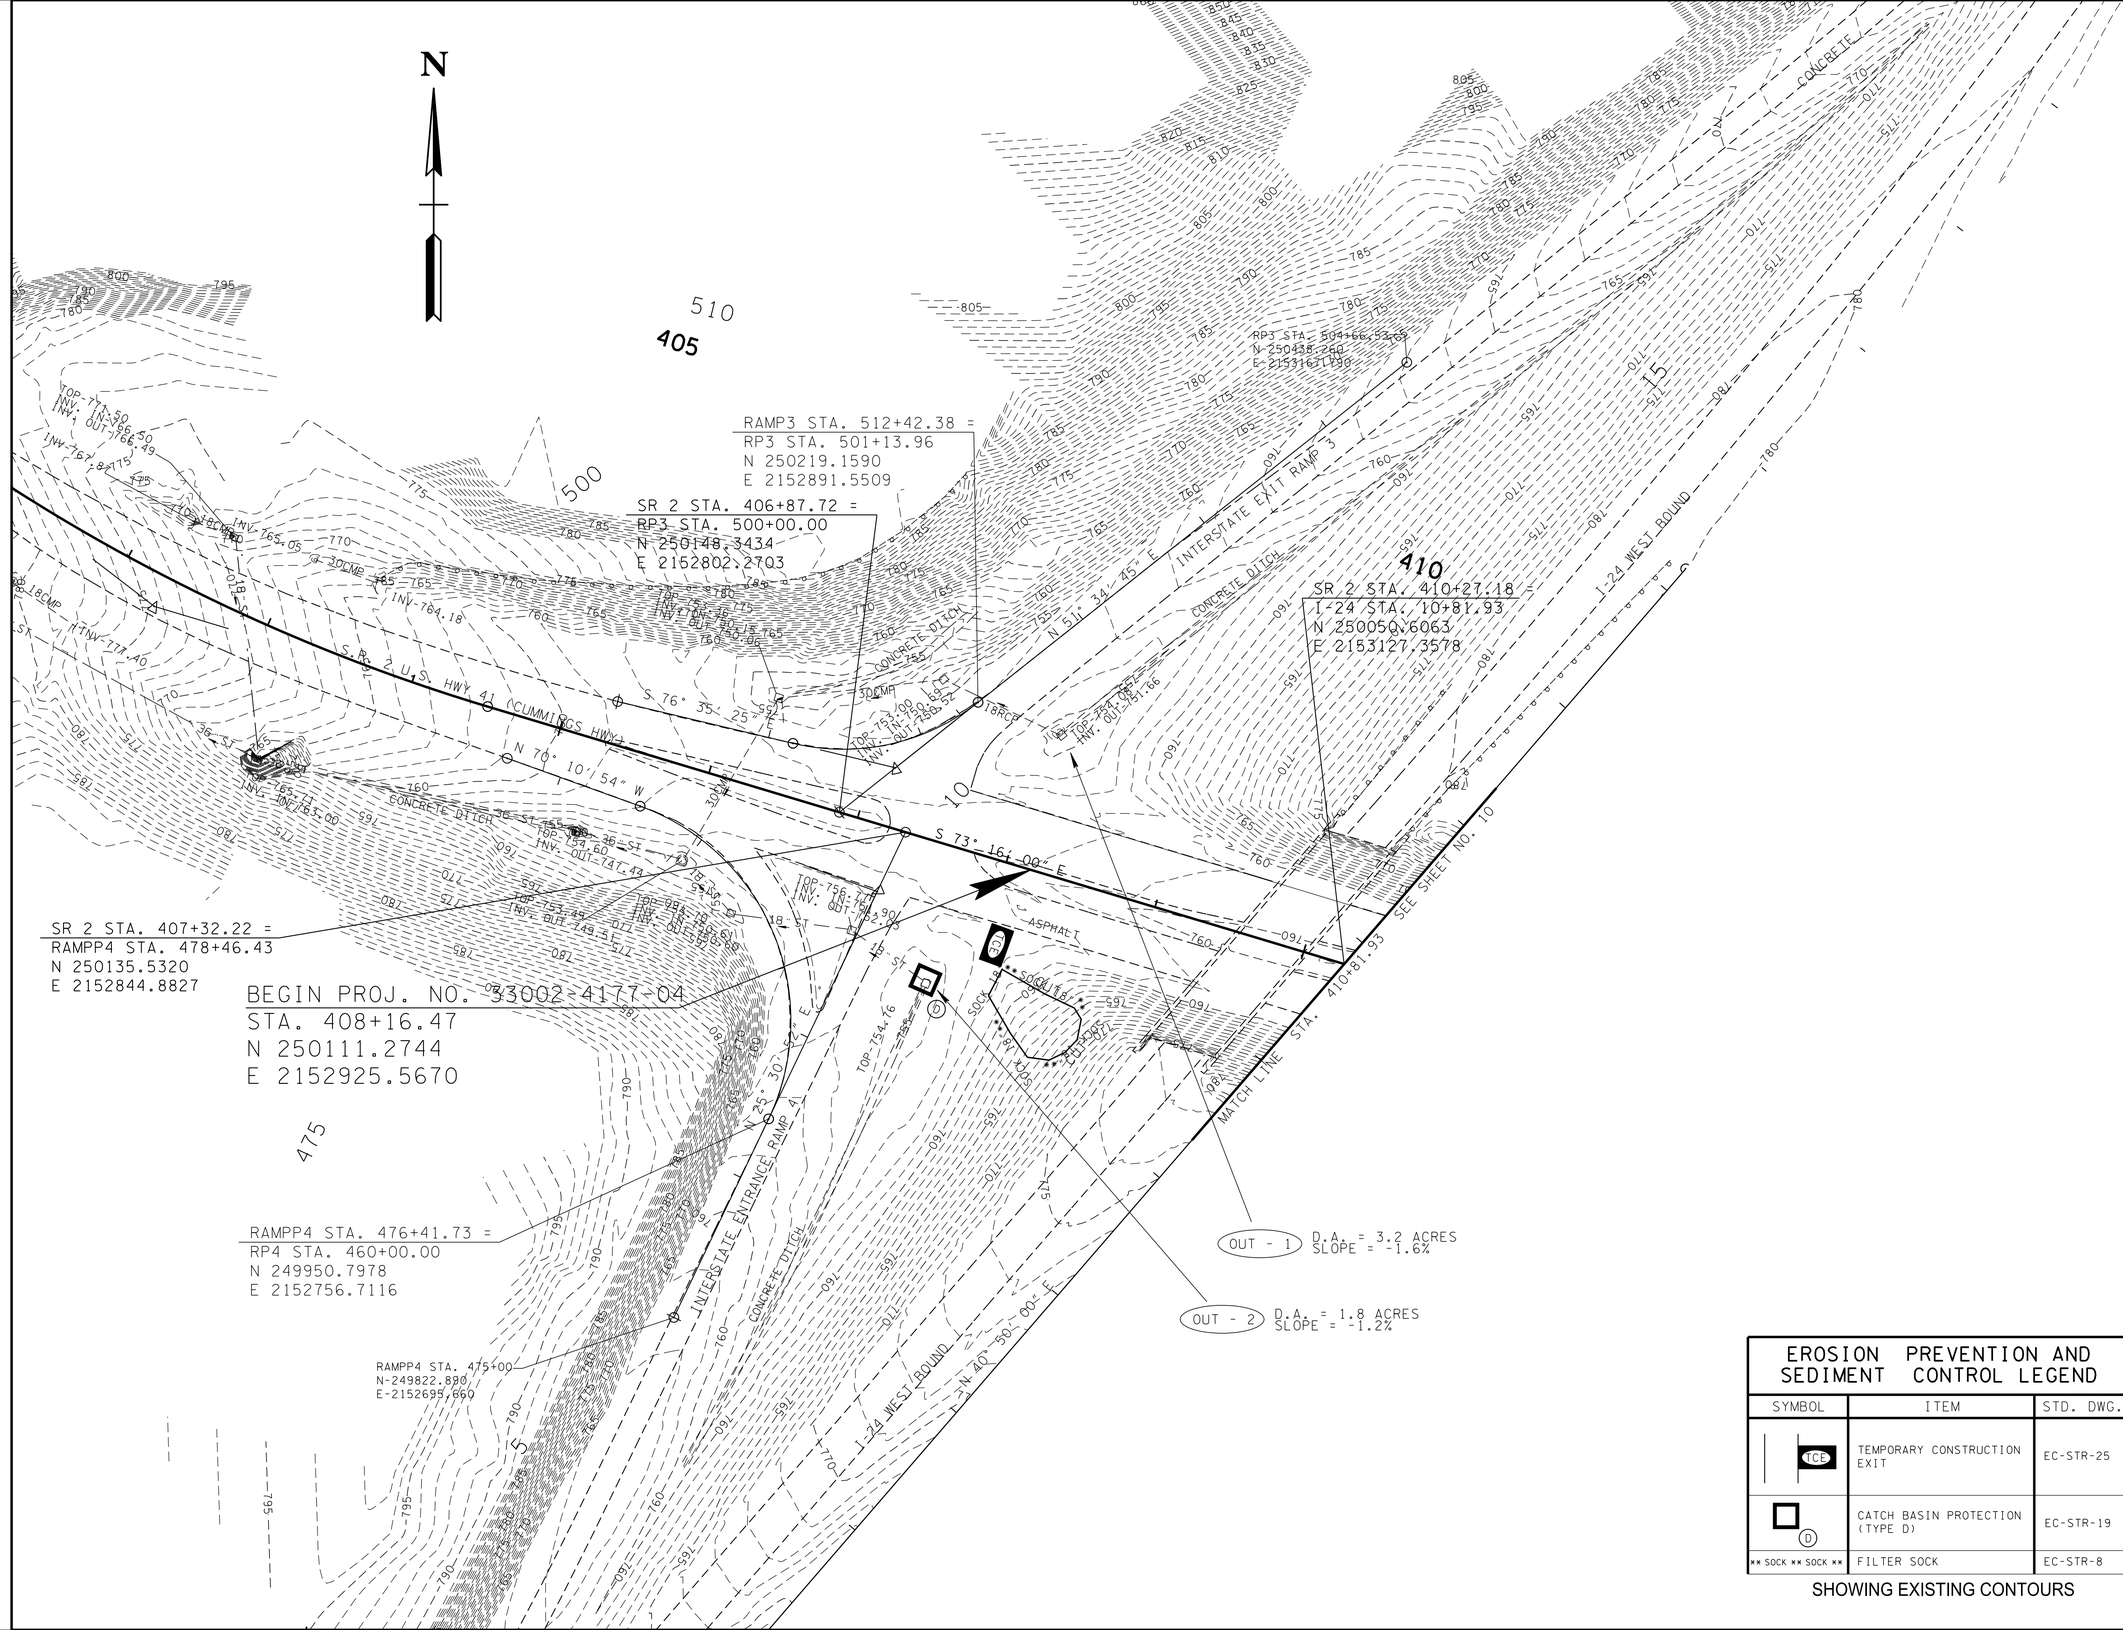

EROSION PREVENTION AND SEDIMENT CONTROL LEGEND		
SYMBOL	ITEM	STD. DWG.
TCE	TEMPORARY CONSTRUCTION EXIT	EC-STR-25
D	CATCH BASIN PROTECTION (TYPE D)	EC-STR-19
** SOCK ** SOCK **	FILTER SOCK	EC-STR-8

SHOWING EXISTING CONTOURS

SEALED BY

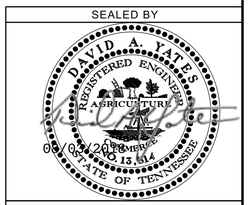

STAGE I
CLEARING AND GRUBBING

STATE OF TENNESSEE
DEPARTMENT OF TRANSPORTATION

EROSION PREVENTION & SEDIMENT CONTROL (EPSC) PLANS

CELL BDR2ND

03-AUG-2018 08:43

\\jj02wf01\02shared\Design County Folders\Hamilton\SR 2 RSAR Cummings Hwy\Proposed Drainage Solutions May 2018\009.sht