TYPE	YEAR	PROJECT NO.	SHEET NO.
CONST.	2018	33002-4177-04	19

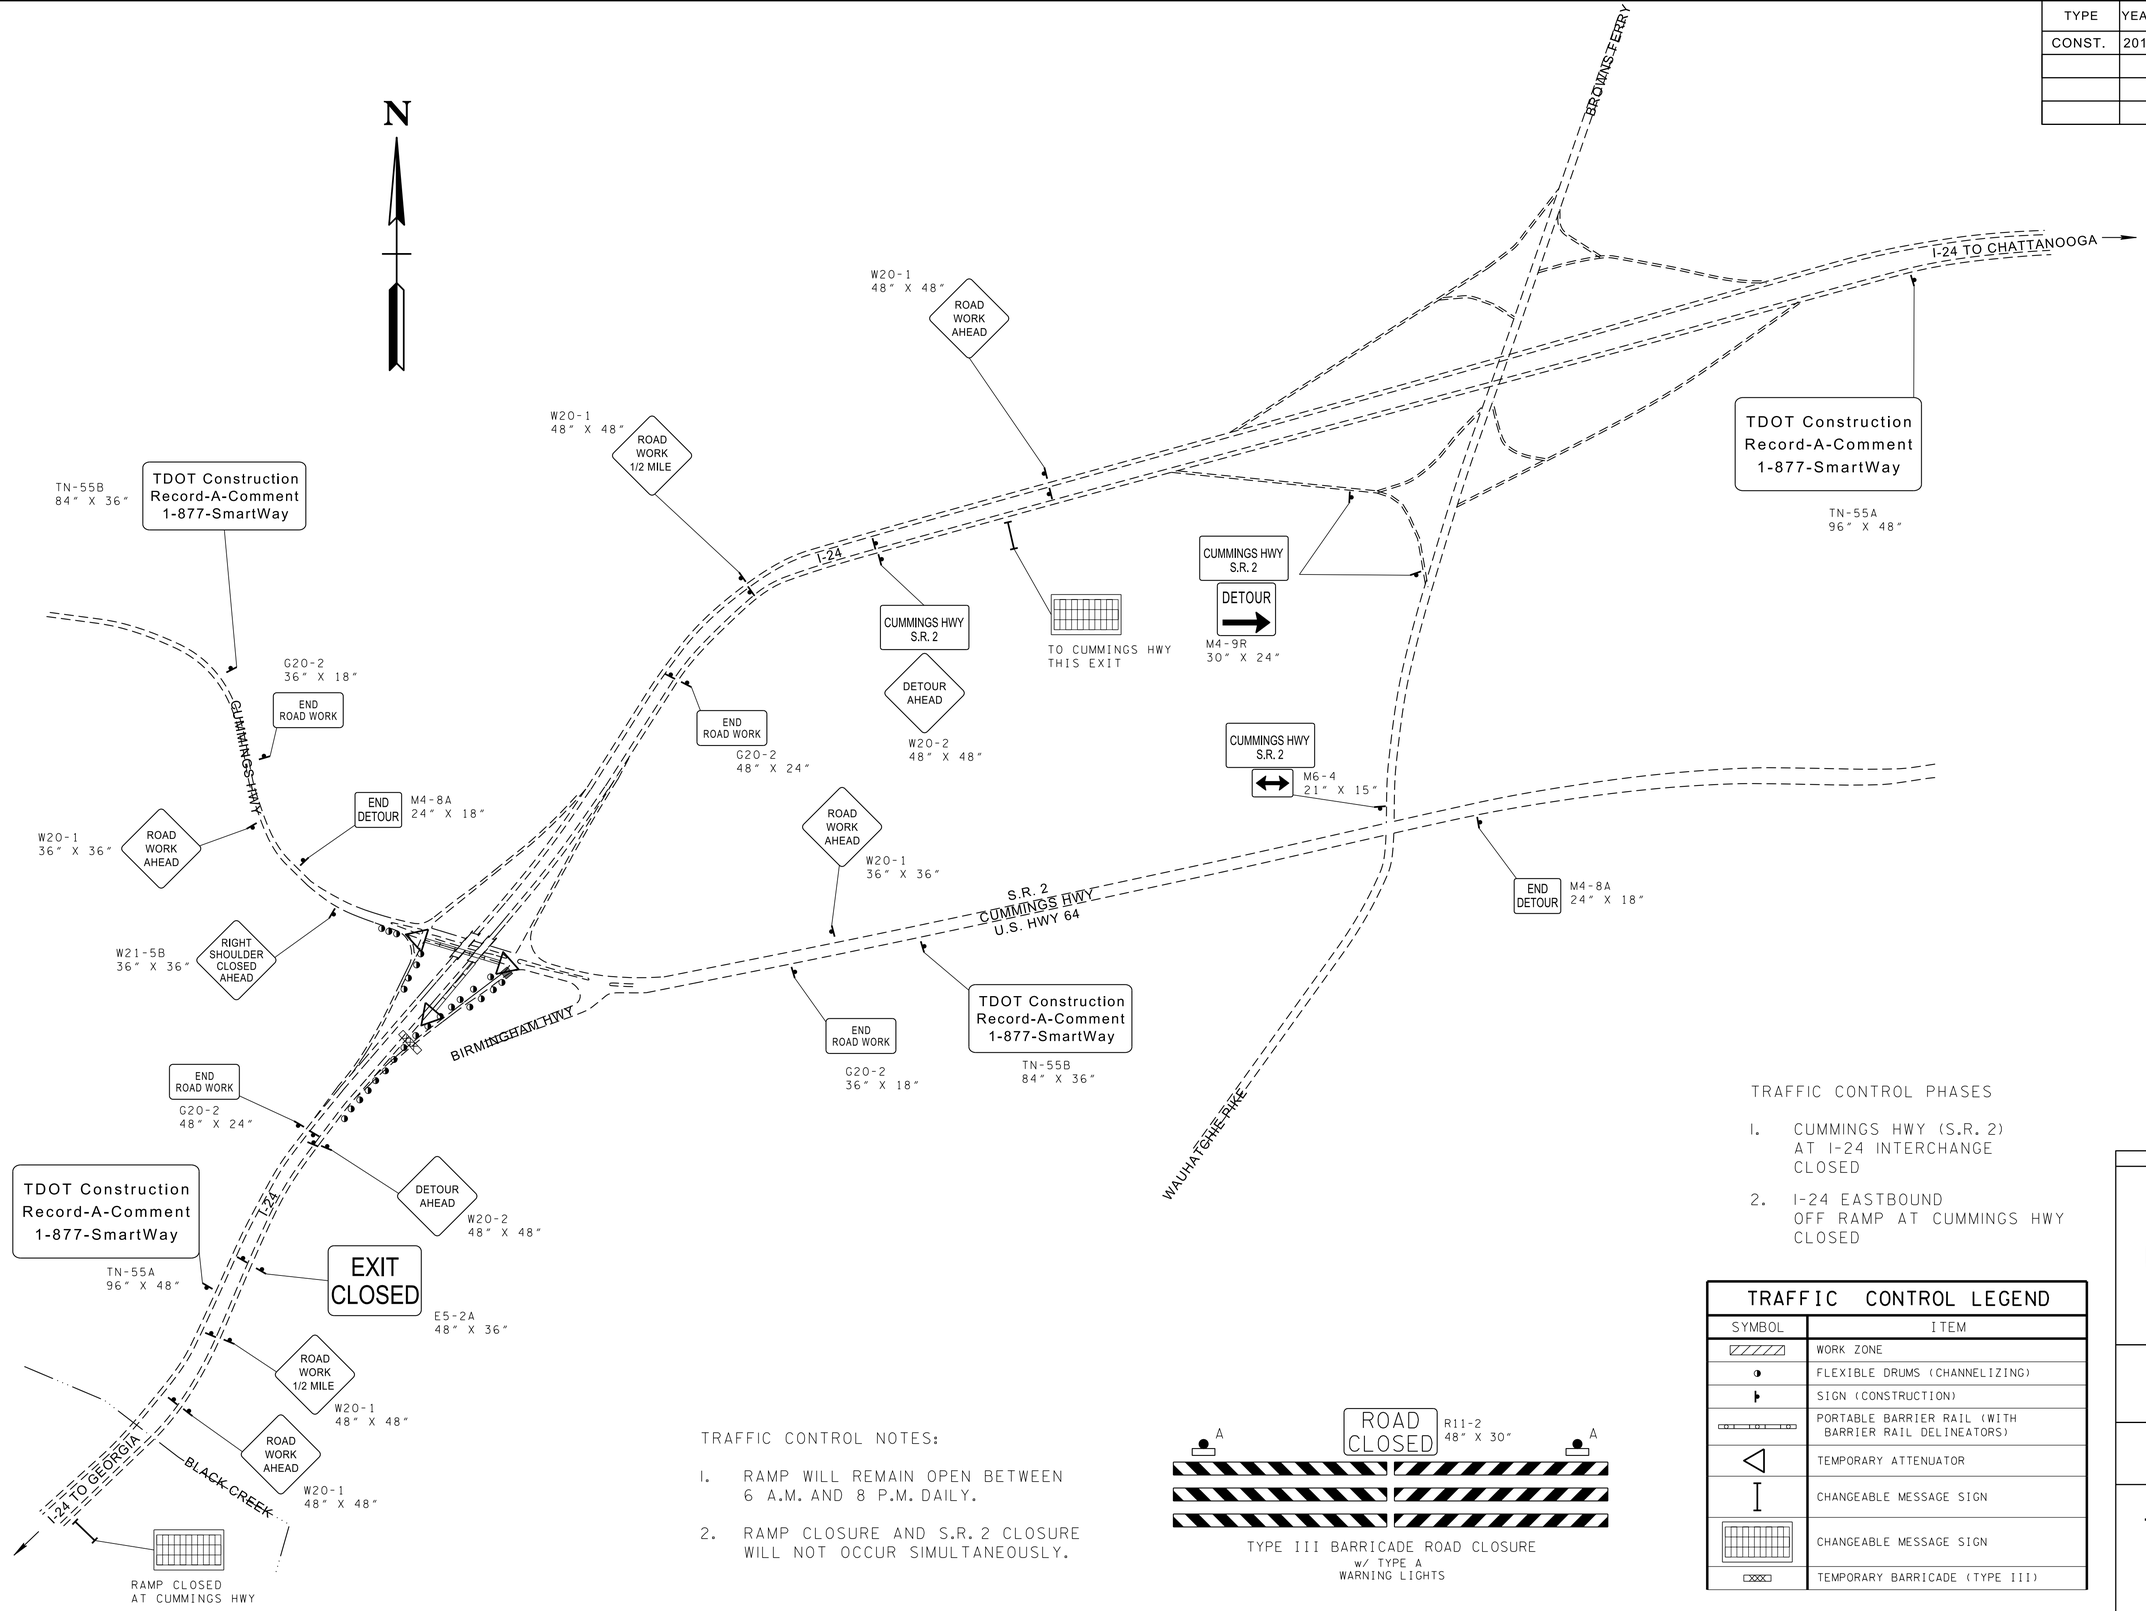

TRAFFIC CONTROL PHASES

1. CUMMINGS HWY (S.R. 2) AT I-24 INTERCHANGE CLOSED
2. I-24 EASTBOUND OFF RAMP AT CUMMINGS HWY CLOSED

TRAFFIC CONTROL NOTES:

1. RAMP WILL REMAIN OPEN BETWEEN 6 A.M. AND 8 P.M. DAILY.
2. RAMP CLOSURE AND S.R. 2 CLOSURE WILL NOT OCCUR SIMULTANEOUSLY.

TYPE III BARRICADE ROAD CLOSURE
w/ TYPE A WARNING LIGHTS

TRAFFIC CONTROL LEGEND

SYMBOL	ITEM
	WORK ZONE
	FLEXIBLE DRUMS (CHANNELIZING)
	SIGN (CONSTRUCTION)
	PORTABLE BARRIER RAIL (WITH BARRIER RAIL DELINEATORS)
	TEMPORARY ATTENUATOR
	CHANGEABLE MESSAGE SIGN
	CHANGEABLE MESSAGE SIGN
	TEMPORARY BARRICADE (TYPE III)

SEALED BY

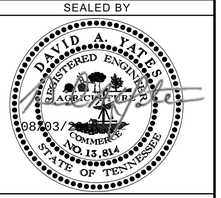

NOT TO SCALE

STATE OF TENNESSEE
DEPARTMENT OF TRANSPORTATION

TRAFFIC CONTROL

RAMP CLOSURE

CELL BDR2ND

03-AUG-2018 08:45
\\j02wf01\02shared\Design County Folders\Hamilton\SR 2 RSAR Cummings Hwy\Proposed Drainage Solutions May 2018\019.sht