TYPE	YEAR	PROJECT NO.	SHEET NO.
CONST.	2018	33002-4177-04	4A

REV. 10-24-18: MH-11 AND EW-7 STA. AND OFFSETS WERE REVISED. SS-10 LOCATION AND LENGTH WAS REVISED. PROPOSED CONTOUR AREA WAS REVISED.

REV. 11-08-18: REVISED INLET ELEV. FOR EW-7

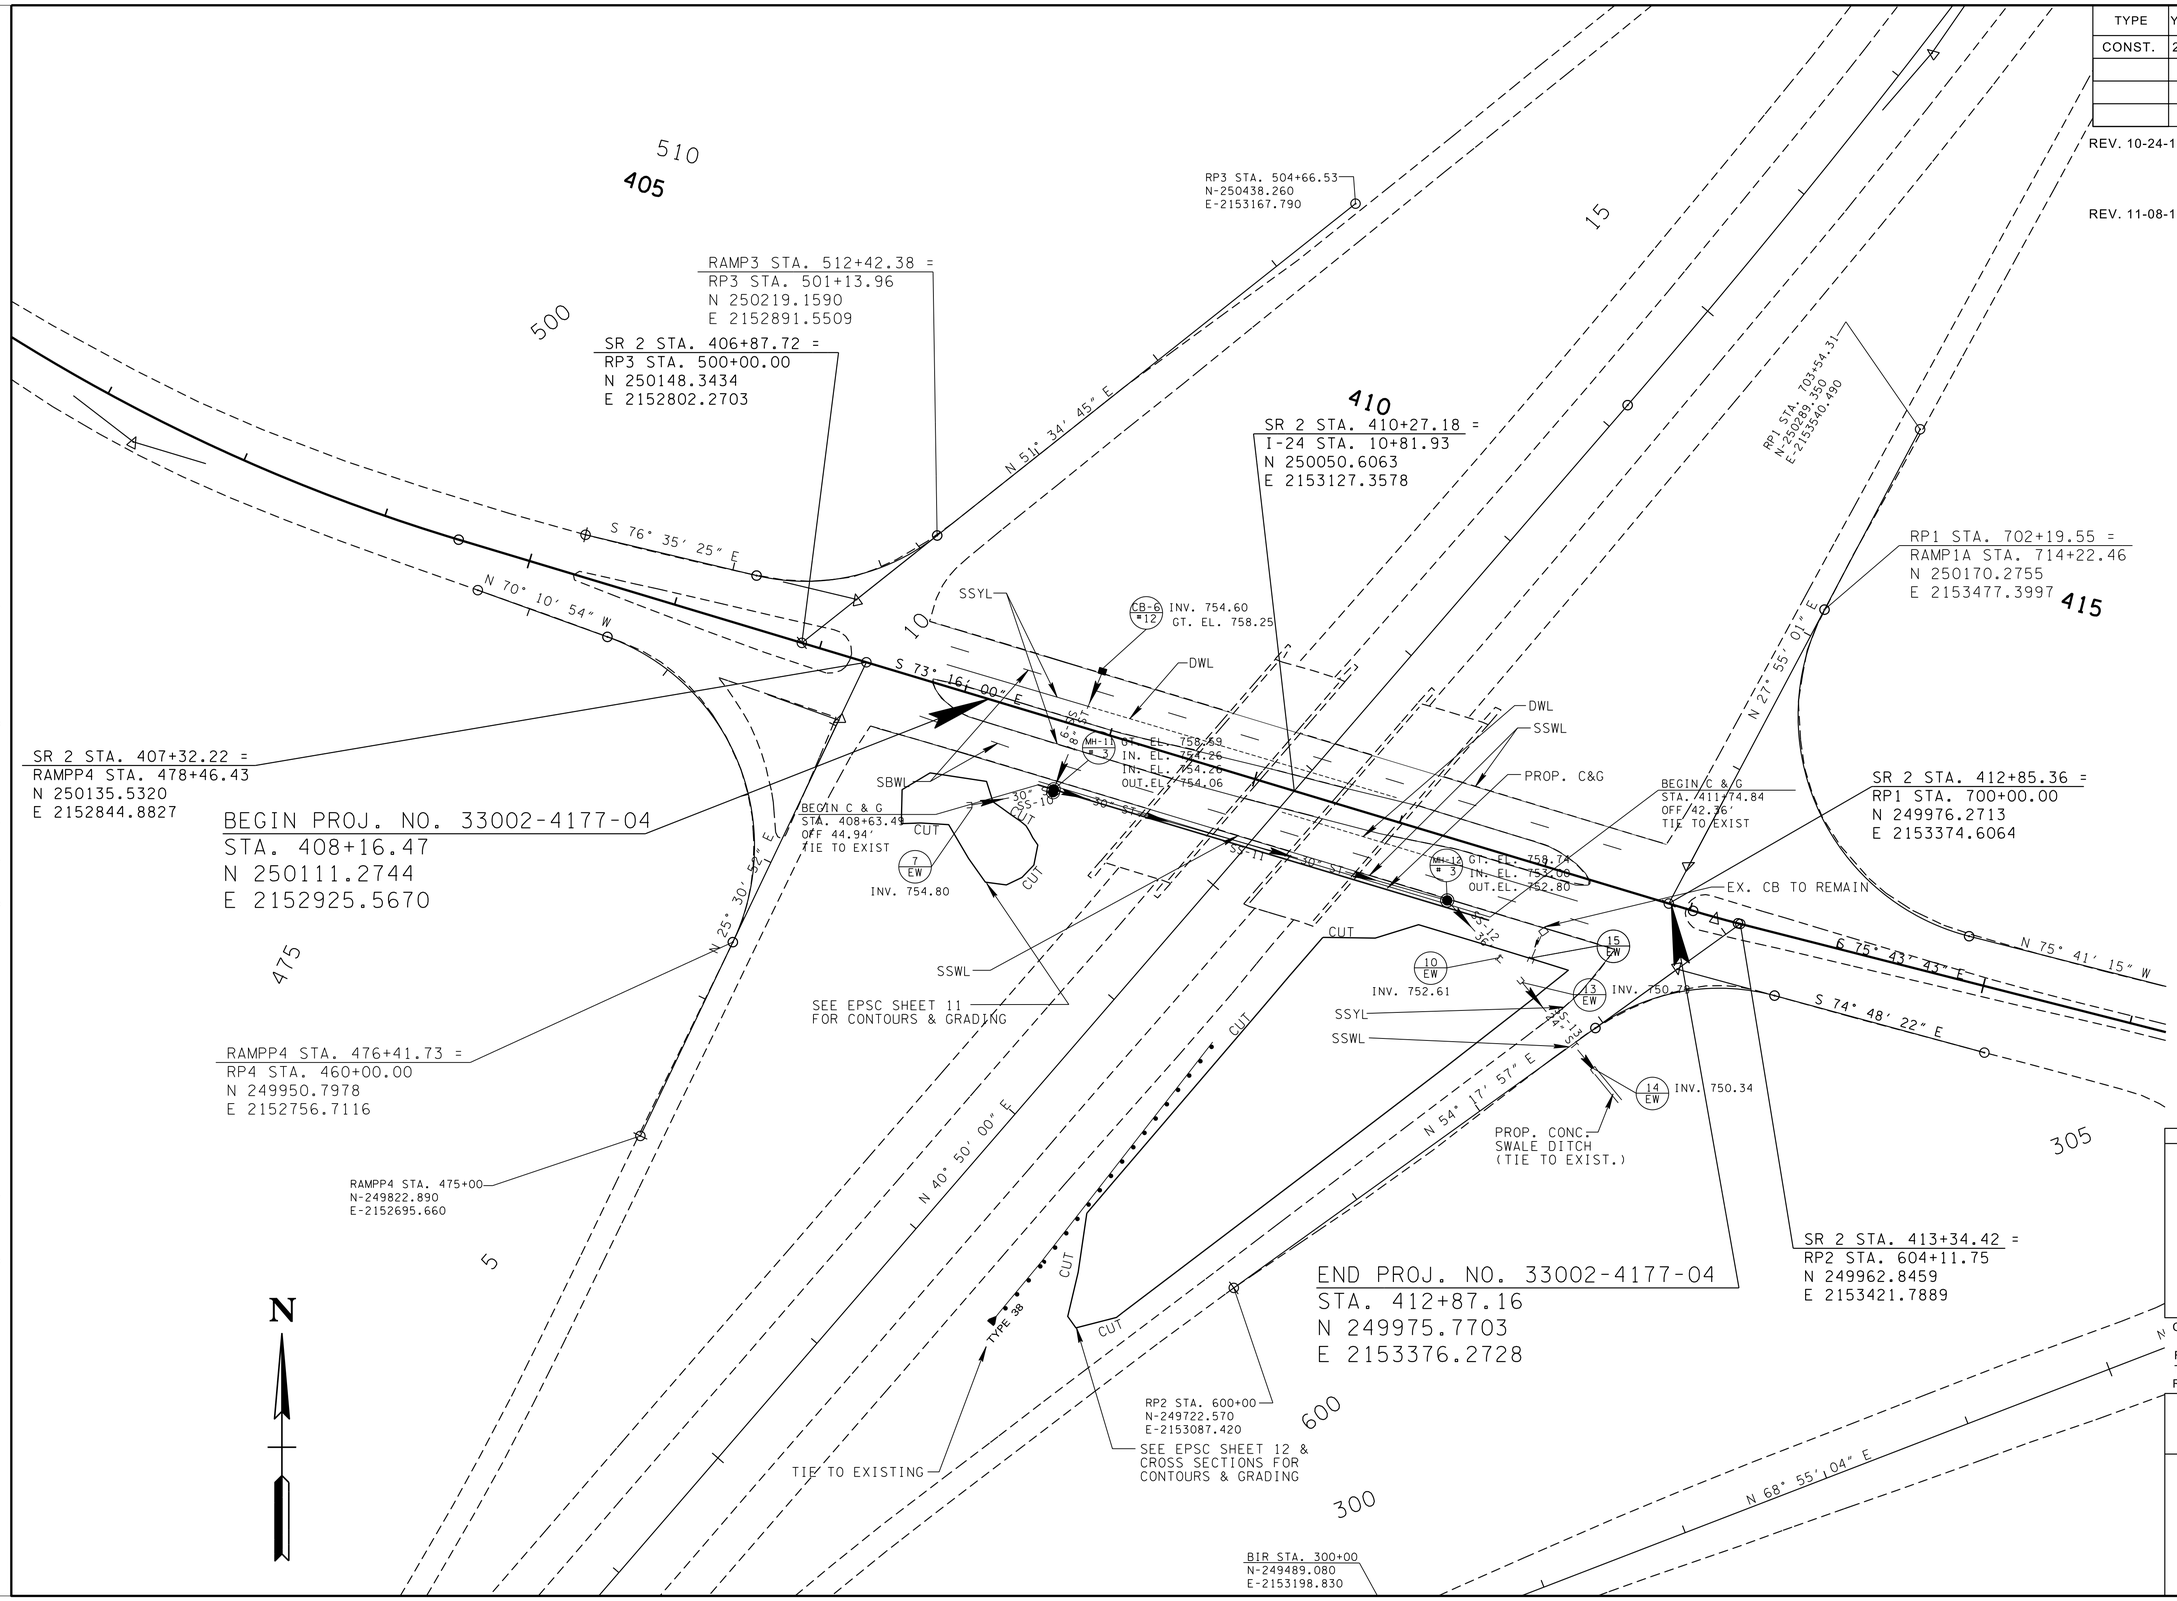

SEALED BY

DAVID A. YATES
REGISTERED ENGINEER
AGRICULTURE
COMMERCE
STATE OF TENNESSEE

11/08/2018 15:14

COORDINATES ARE NAD/83(1995), ARE DATUM ADJUSTED BY THE FACTOR OF 0.99998 AND TIED TO THE TGRN. ALL ELEVATIONS ARE REFERENCED TO THE NAVD 1988.

STATE OF TENNESSEE
DEPARTMENT OF TRANSPORTATION

PROPOSED LAYOUT

STA. + TO STA. +

SCALE: 1"=50"

11/8/2018 8:54:25 AM
\\JU02WF01.tdot.state.tn.us\02Shared\Design County Folders\Hamilton\SR 2 RSAR Cummings Hwy\Proposed Drainage Solutions May 2018\Revisions\11-08-18\004A.sht