TYPE	YEAR	PROJECT NO.	SHEET NO.
CONST.	2018	33002-4177-04	11

REV. 10-24-18: MH-11 AND EW-7 STA. AND OFFSETS WERE REVISED. SS-10 LOCATION AND LENGTH WAS REVISED. CULVERT PROTECTION (TYPE 1) WAS MOVED TO NEW EW-7 LOCATION. PROPOSED CONTOURS WERE REVISED.

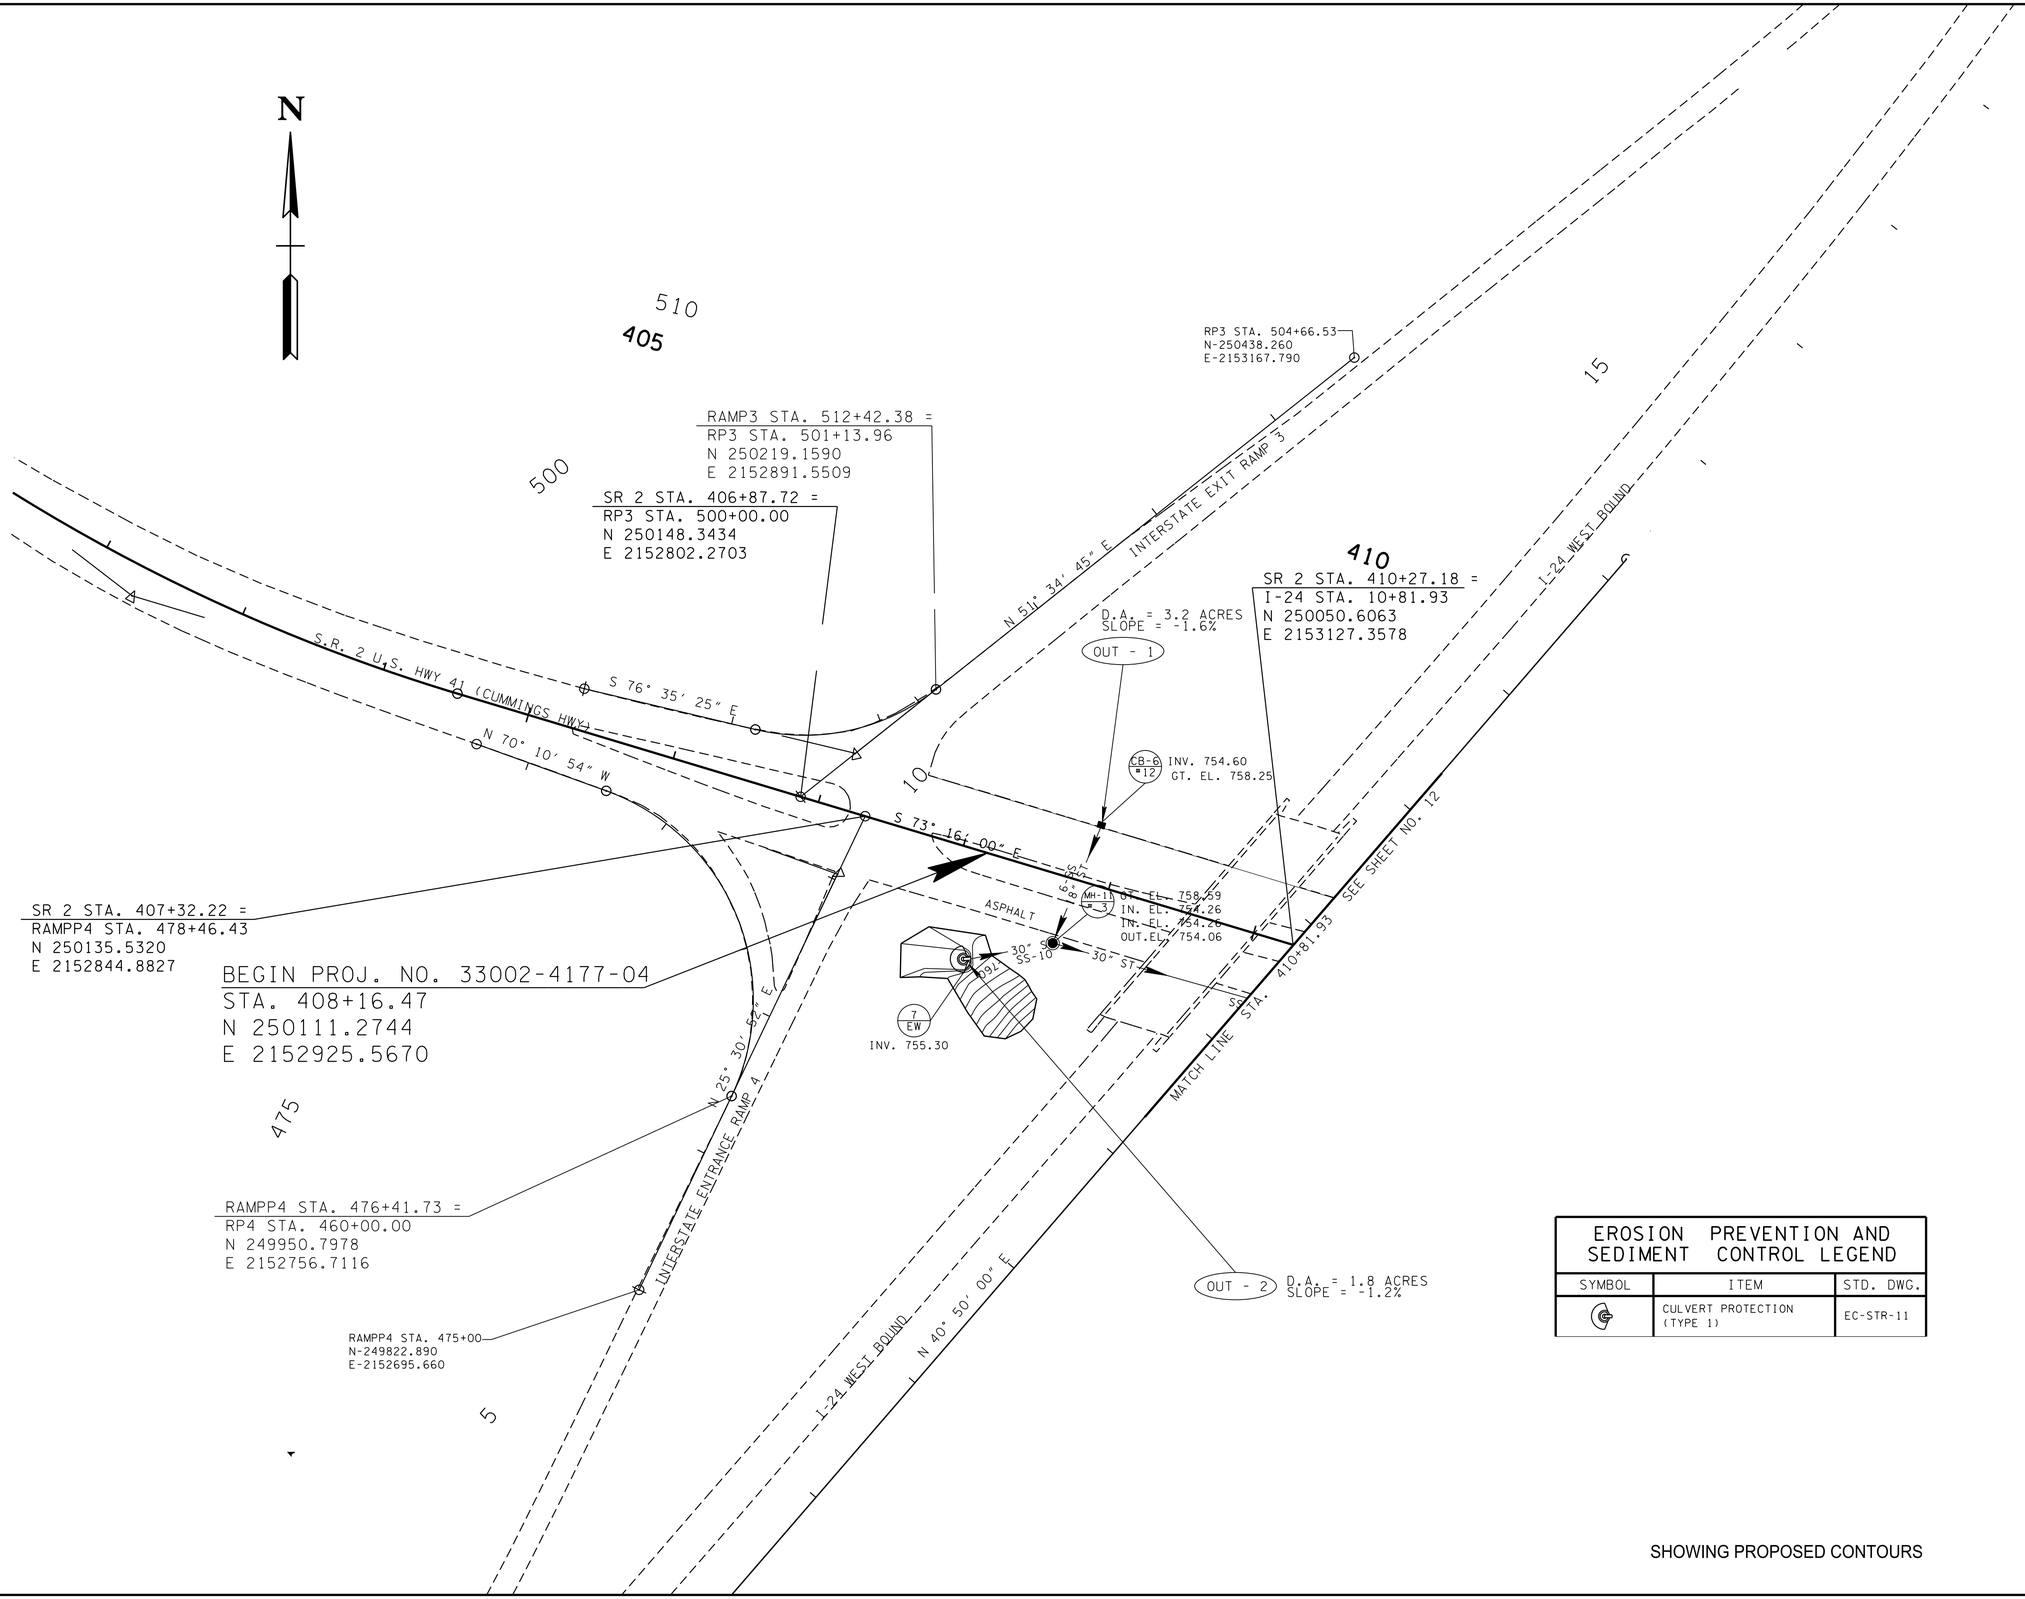

EROSION PREVENTION AND SEDIMENT CONTROL LEGEND		
SYMBOL	ITEM	STD. DWG.
	CULVERT PROTECTION (TYPE 1)	EC-STR-11

SHOWING PROPOSED CONTOURS

SEALED BY

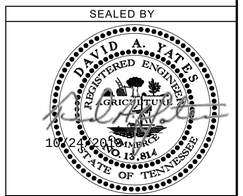

STAGE II

STATE OF TENNESSEE
DEPARTMENT OF
TRANSPORTATION

EROSION PREVENTION & SEDIMENT CONTROL (EPSC) PLANS

CELL BDR2ND

10/24/2018 3:42:20 PM

\\JJ02WF01.tdot.state.tn.us\02Shared\Design County Folders\Hamilton\SR 2 RSAR Cummings Hwy\Proposed Drainage Solutions May 2018\Revisions\10-24-18\011 10-24-18.SHT