TYPE	YEAR	PROJECT NO.	SHEET NO.
CONST.	2018	33002-4177-04	20

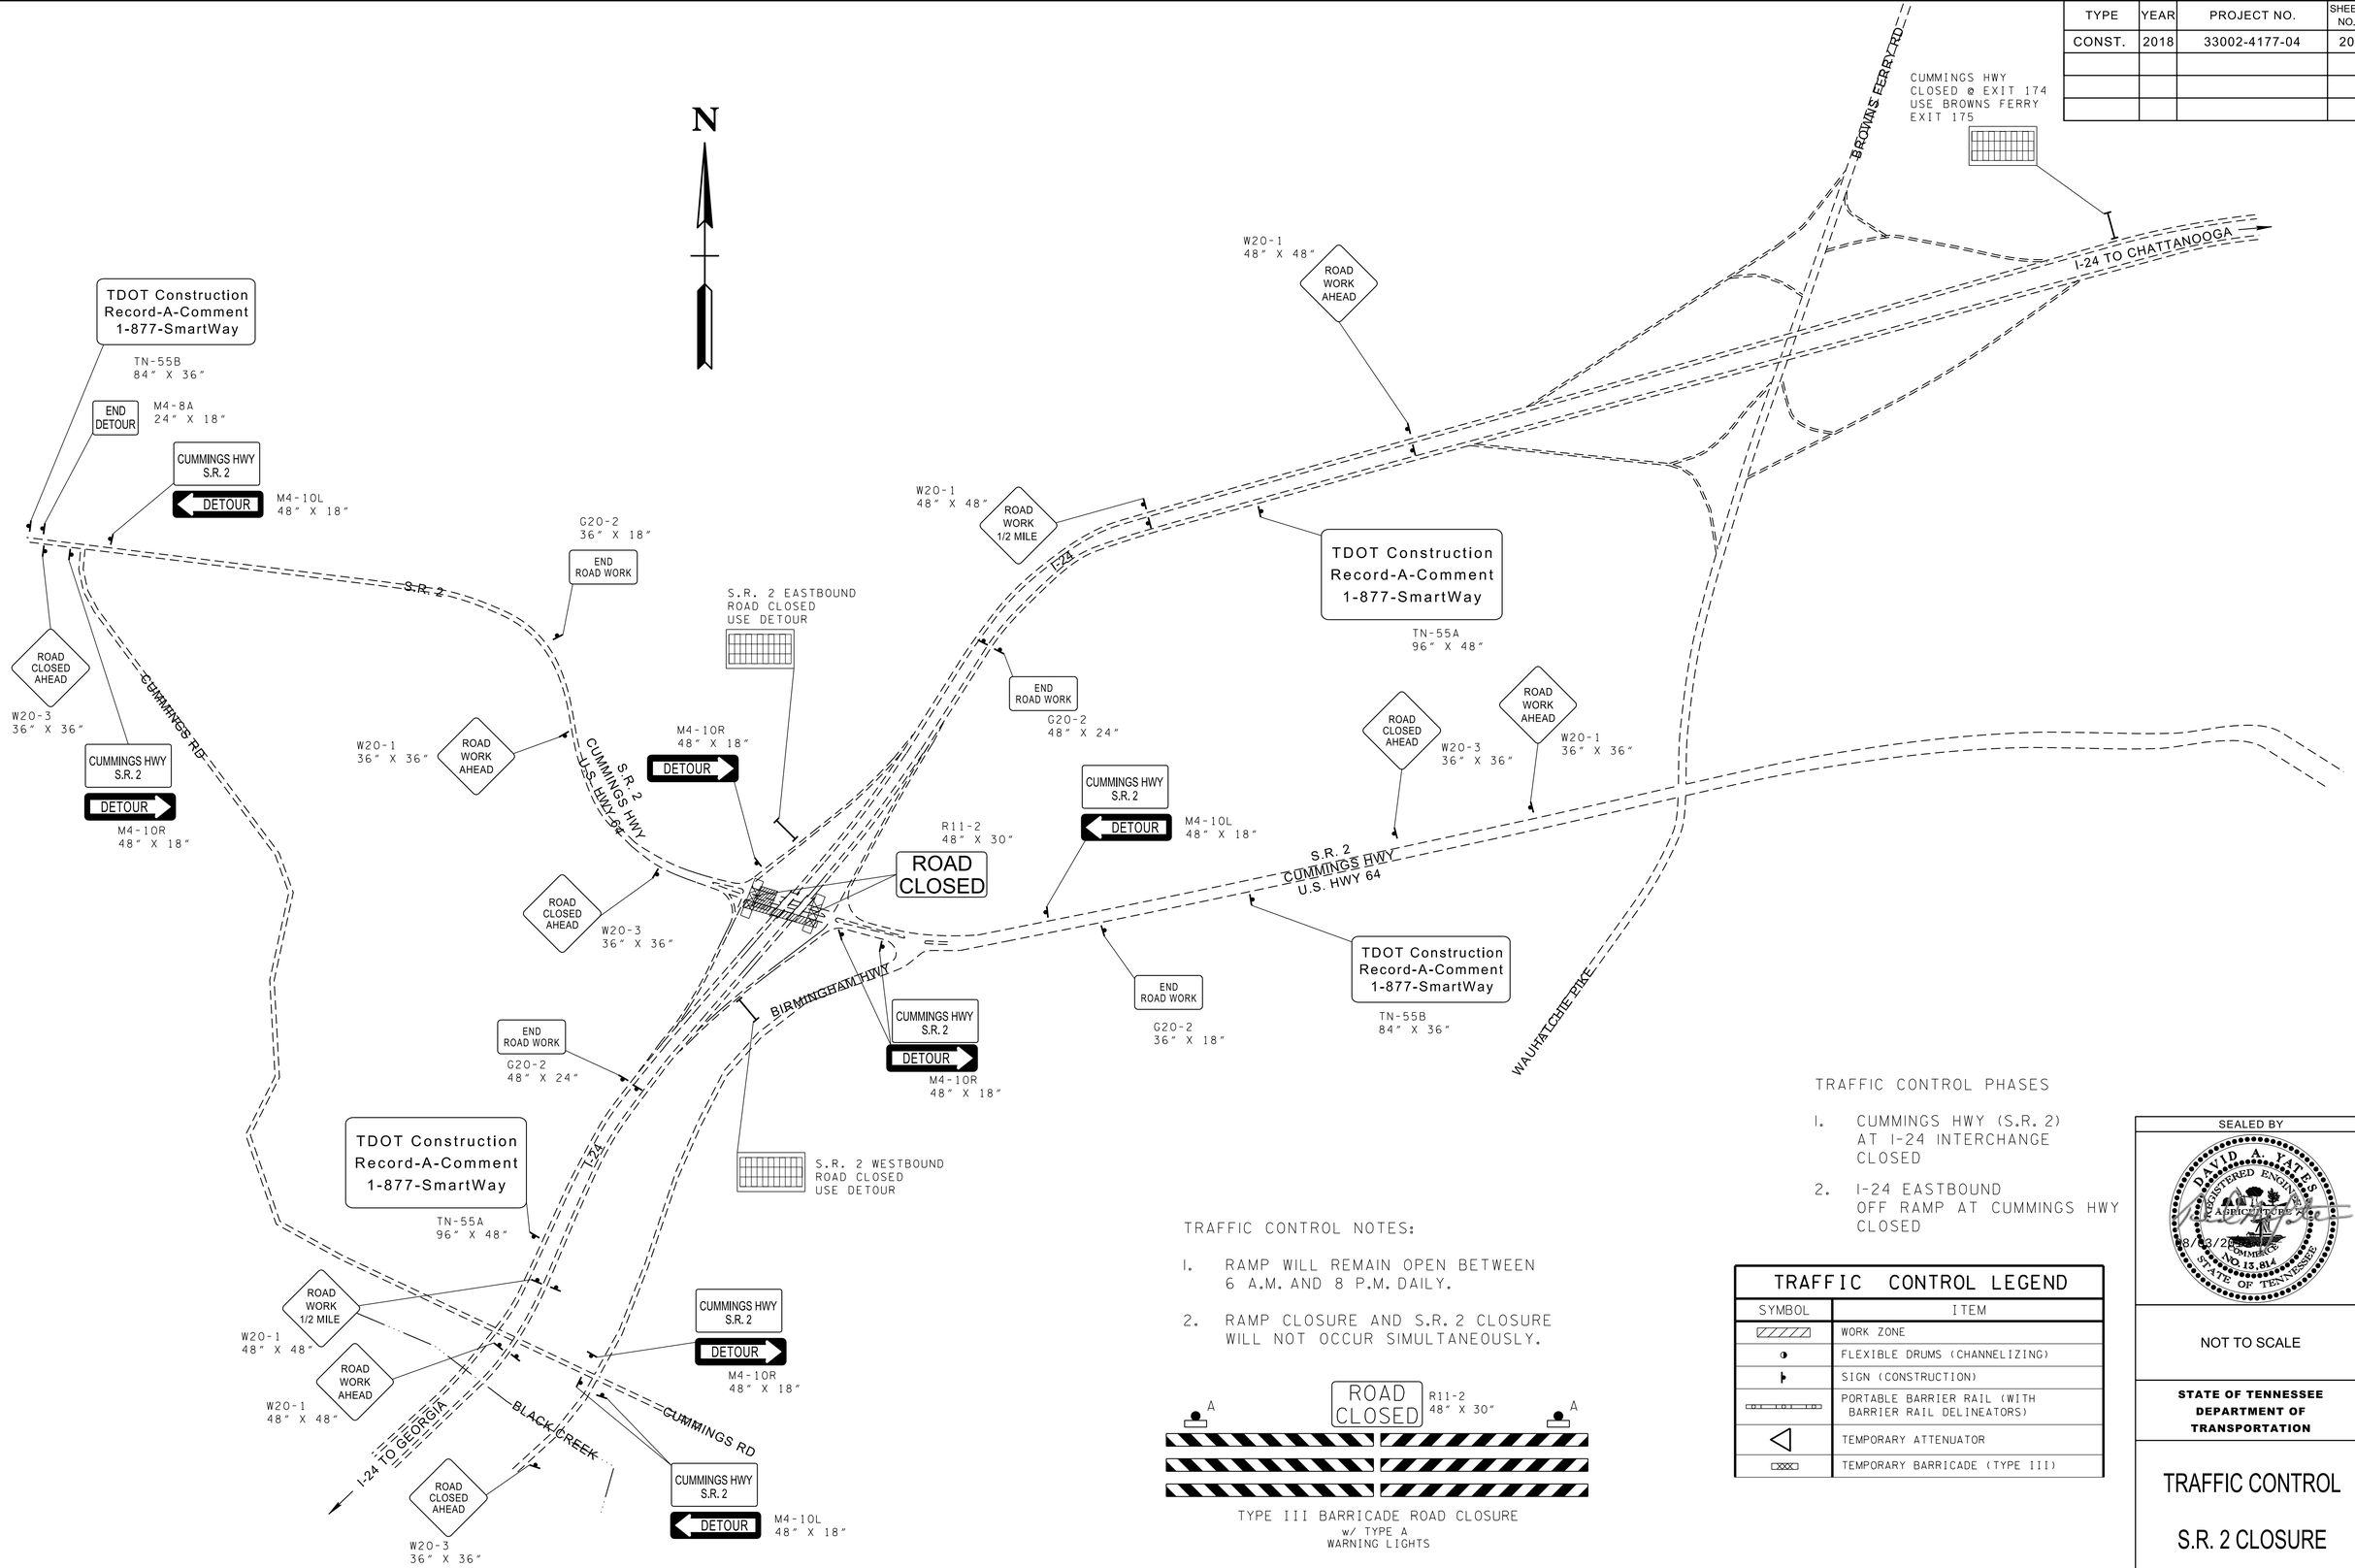

TRAFFIC CONTROL NOTES:

1. RAMP WILL REMAIN OPEN BETWEEN 6 A.M. AND 8 P.M. DAILY.
2. RAMP CLOSURE AND S.R. 2 CLOSURE WILL NOT OCCUR SIMULTANEOUSLY.

TYPE III BARRICADE ROAD CLOSURE w/ TYPE A WARNING LIGHTS

TRAFFIC CONTROL PHASES

1. CUMMINGS HWY (S.R. 2) AT I-24 INTERCHANGE CLOSED
2. I-24 EASTBOUND OFF RAMP AT CUMMINGS HWY CLOSED

TRAFFIC CONTROL LEGEND	
SYMBOL	ITEM
	WORK ZONE
	FLEXIBLE DRUMS (CHANNELIZING)
	SIGN (CONSTRUCTION)
	PORTABLE BARRIER RAIL (WITH BARRIER RAIL DELINEATORS)
	TEMPORARY ATTENUATOR
	TEMPORARY BARRICADE (TYPE III)

SEALED BY

NOT TO SCALE

STATE OF TENNESSEE DEPARTMENT OF TRANSPORTATION

TRAFFIC CONTROL

S.R. 2 CLOSURE

CELL BDR2ND

03-AUG-2018 08:45

\\jj02wf01\02shared\Design County Folders\Hamilton\SR 2 RSAR Cummings Hwy\Proposed Drainage Solutions May 2018\020.sht