TYPE	YEAR	PROJECT NO.	SHEET NO.
CONST.	2018	33002-4177-04	18

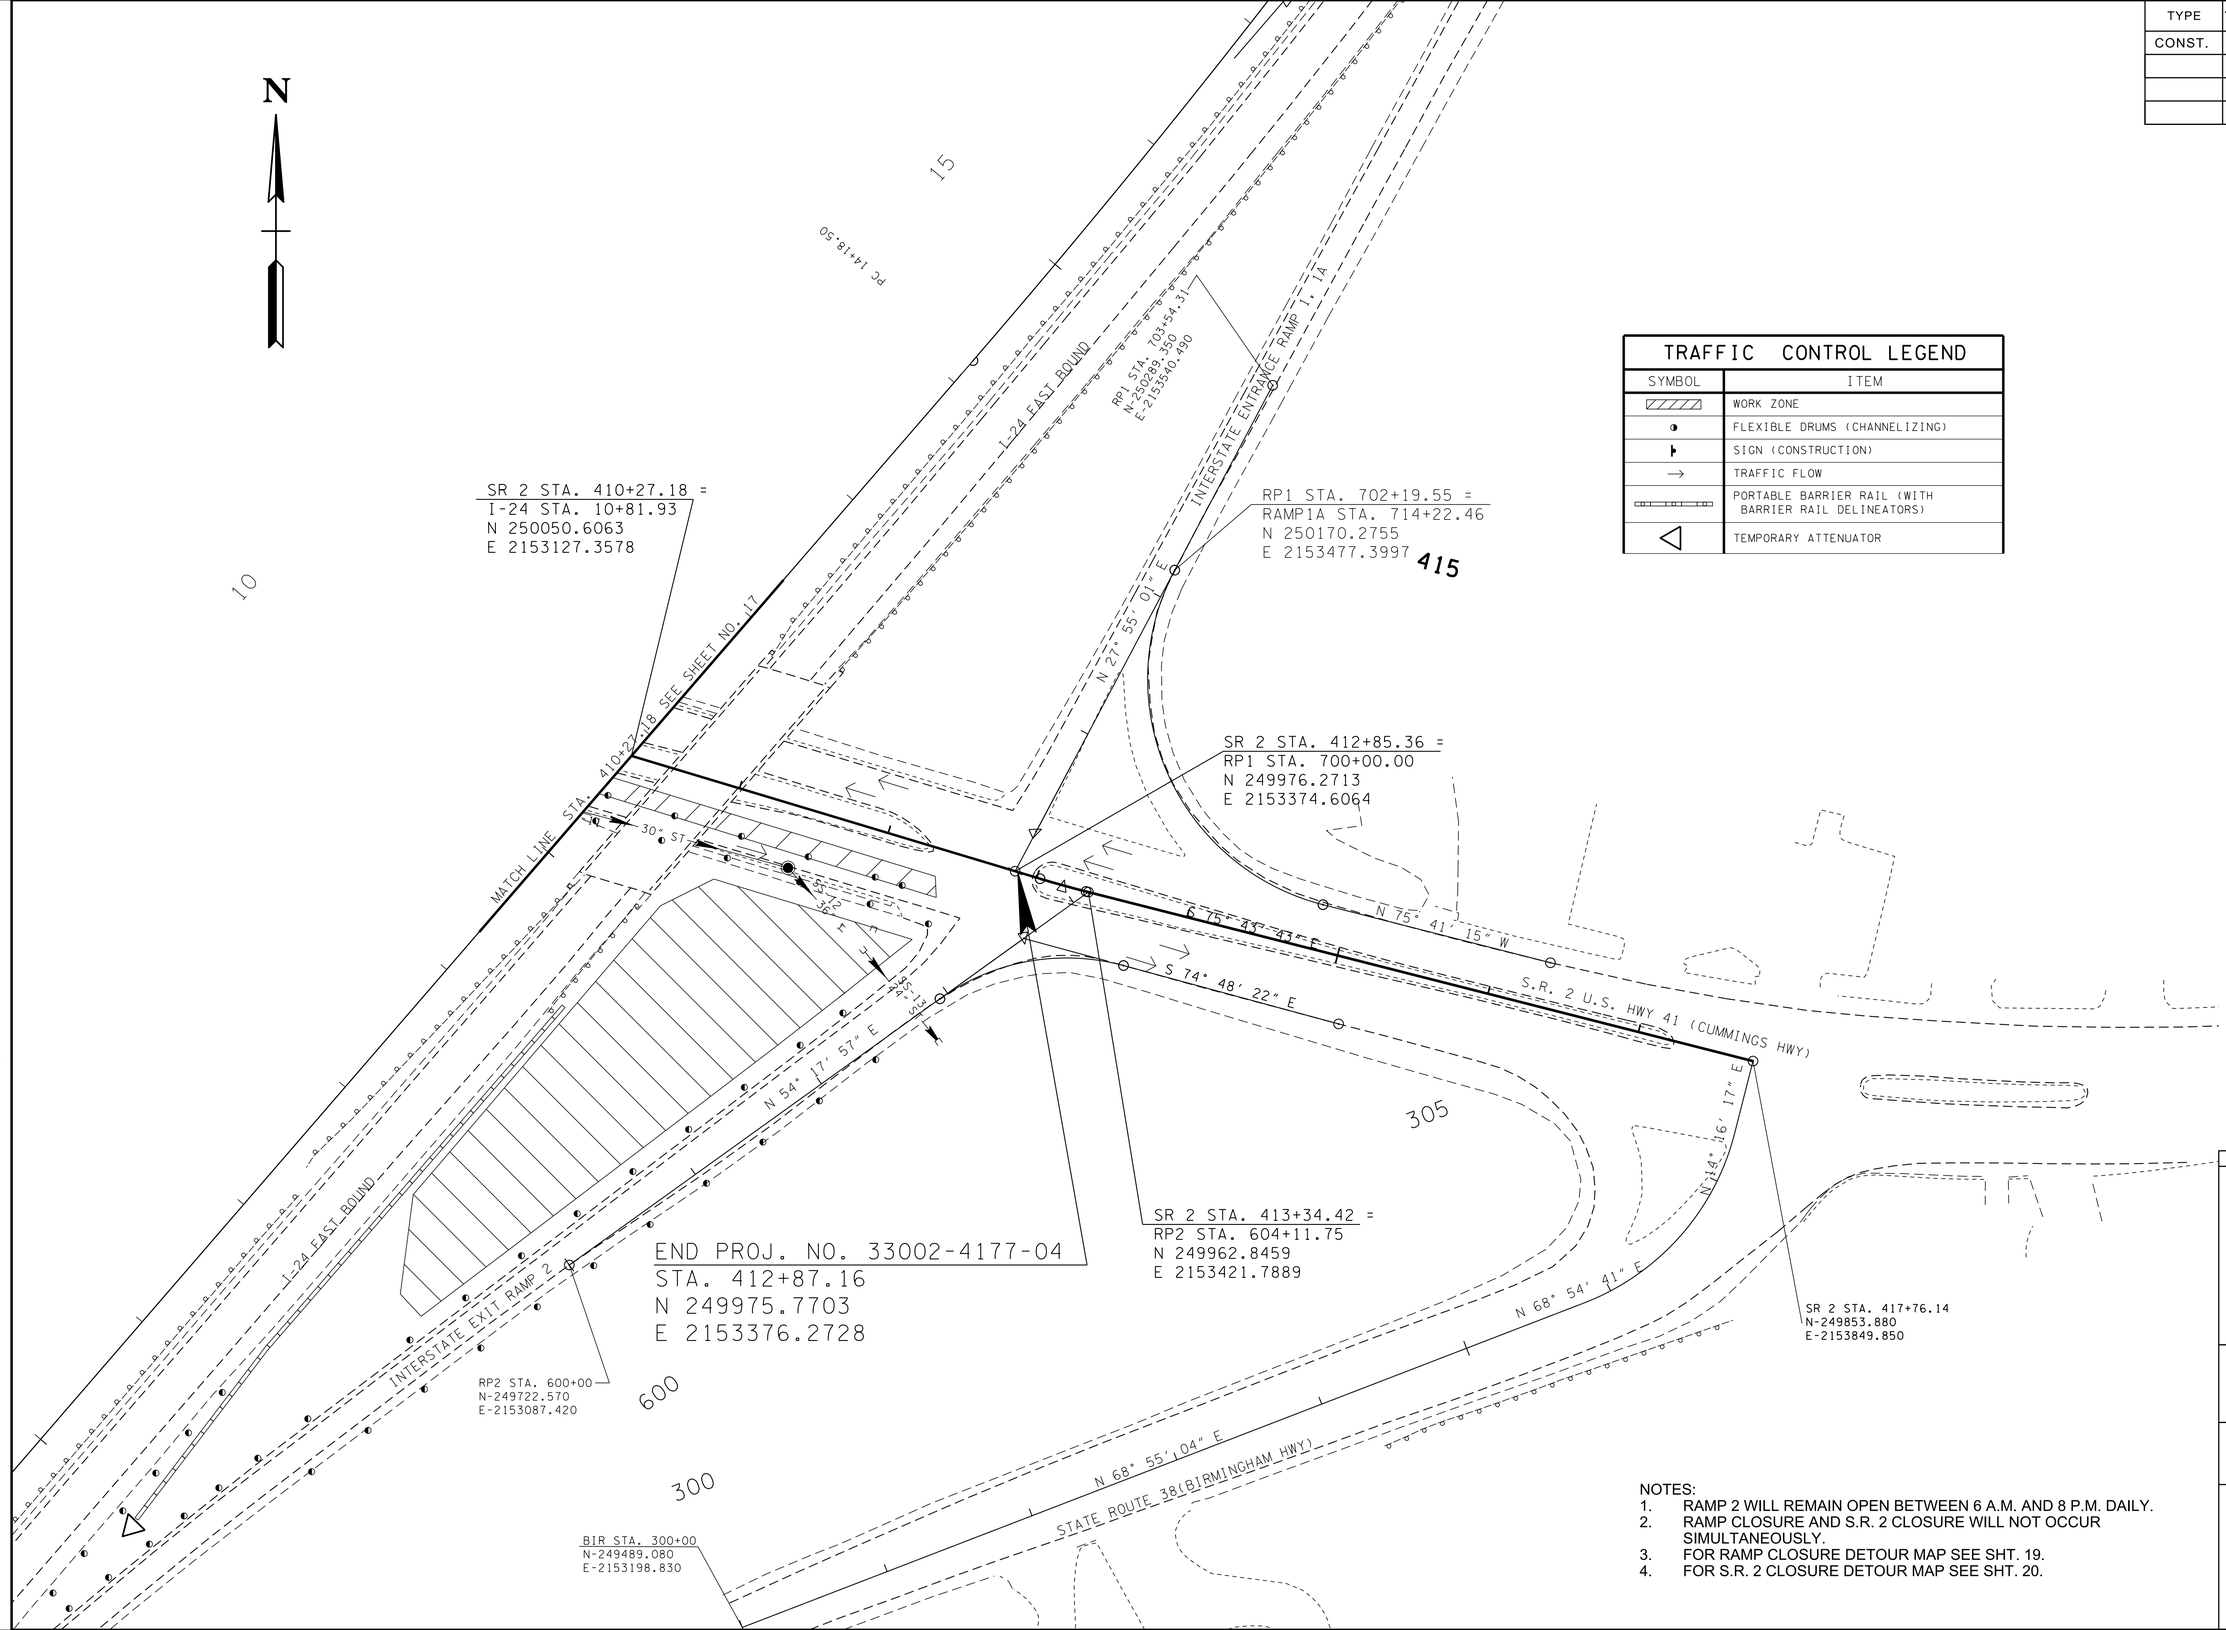

TRAFFIC CONTROL LEGEND

SYMBOL	ITEM
	WORK ZONE
	FLEXIBLE DRUMS (CHANNELIZING)
	SIGN (CONSTRUCTION)
→	TRAFFIC FLOW
	PORTABLE BARRIER RAIL (WITH BARRIER RAIL DELINEATORS)
	TEMPORARY ATTENUATOR

NOTES:
1. RAMP 2 WILL REMAIN OPEN BETWEEN 6 A.M. AND 8 P.M. DAILY.
2. RAMP CLOSURE AND S.R. 2 CLOSURE WILL NOT OCCUR SIMULTANEOUSLY.
3. FOR RAMP CLOSURE DETOUR MAP SEE SHT. 19.
4. FOR S.R. 2 CLOSURE DETOUR MAP SEE SHT. 20.

SEALED BY

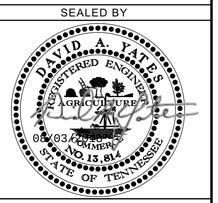

PHASE 2

STATE OF TENNESSEE DEPARTMENT OF TRANSPORTATION

TRAFFIC CONTROL PLANS

CELL BDR2ND

03-AUG-2018 08:45

\\jj02wf01\02shared\Design County Folders\Hamilton\SR 2 RSAR Cummings Hwy\Proposed Drainage Solutions May 2018\018.sht