TYPE	YEAR	PROJECT NO.	SHEET NO.
CONST.	2018	33002-4177-04	27

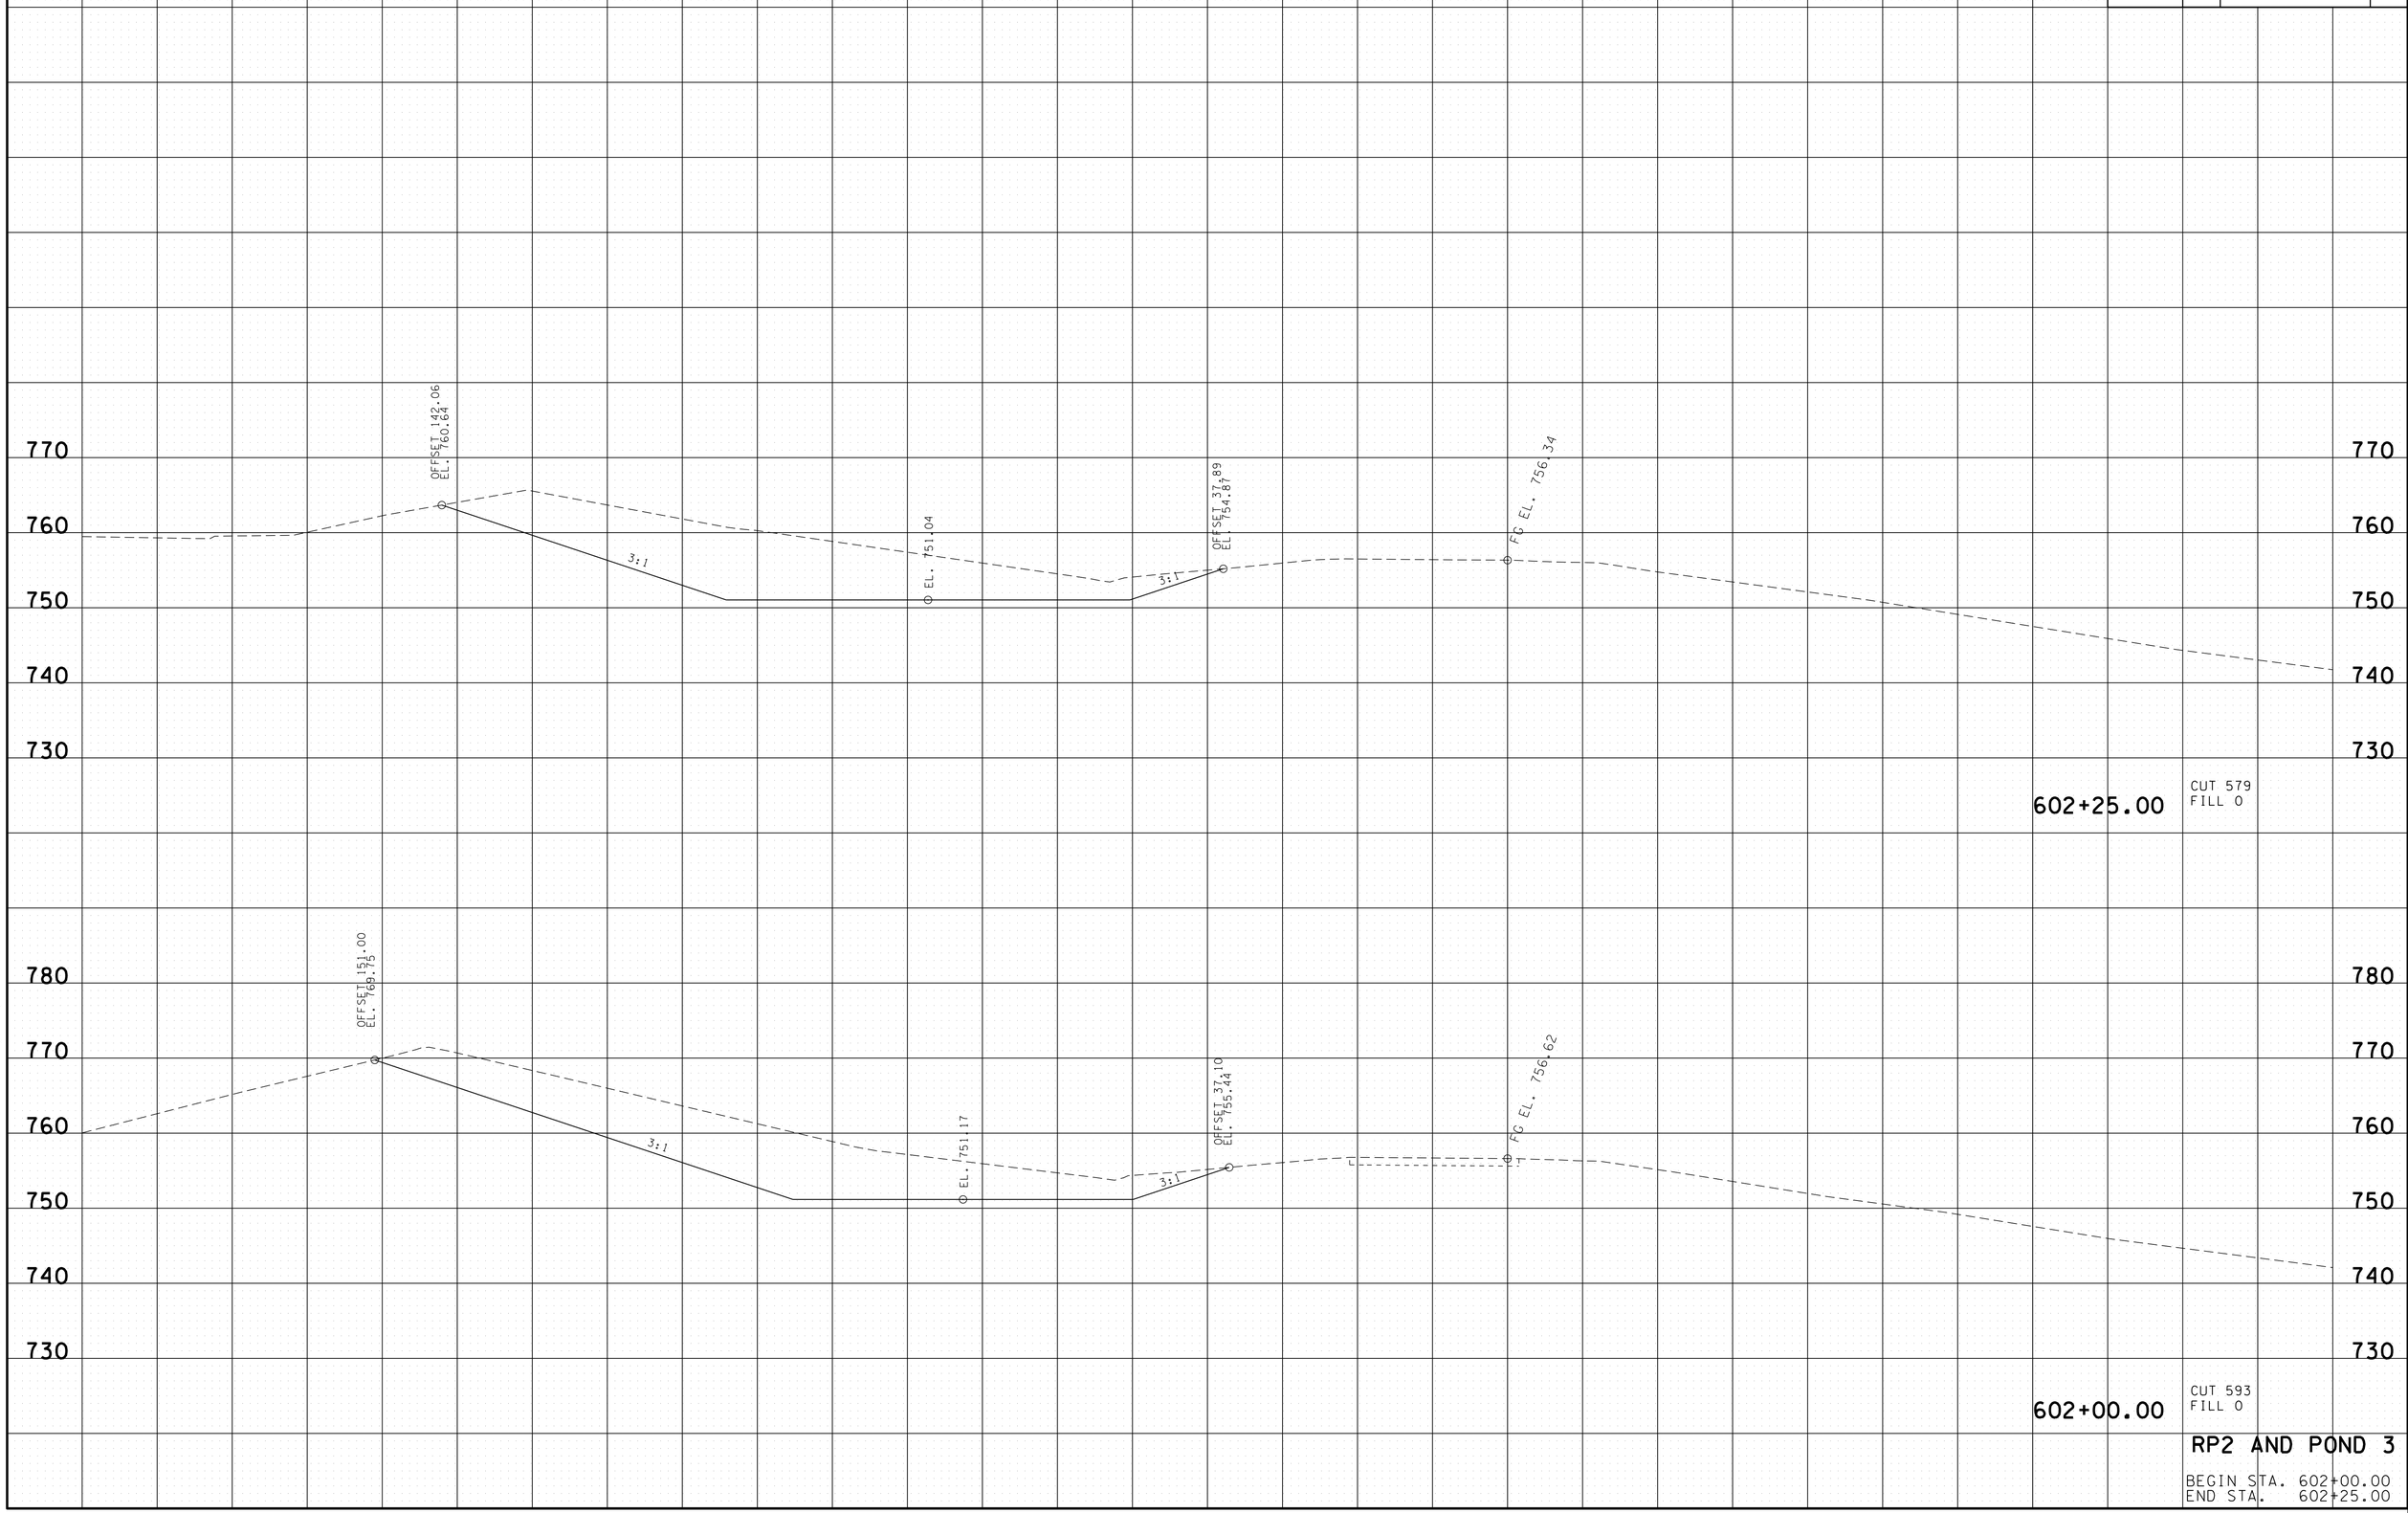

RP2 AND POND 3

BEGIN STA. 602+00.00
END STA. 602+25.00

03-AUG-2018 09:02
\\jj02wf01\02shared\Design County Folders\Hamilton\SR 2 RSAR Cummings Hwy\Proposed Drainage Solutions May 2018\POND3XSSHEETS.sht