TYPE	YEAR	PROJECT NO.	SHEET NO.
CONST.	2018	33002-4177-04	12

N

EROSION PREVENTION AND SEDIMENT CONTROL LEGEND

SYMBOL	ITEM	STD. DWG.
** SOCK ** SOCK **	FILTER SOCK	EC-STR-8
	ROCK CHECK DAM (V-DITCH)	EC-STR-6
	ENHANCED ROCK CHECK DAM (V-DITCH)	EC-STR-6A
TCE	TEMPORARY CONSTRUCTION EXIT	EC-STR-25
	CULVERT PROTECTION (TYPE 1)	EC-STR-11

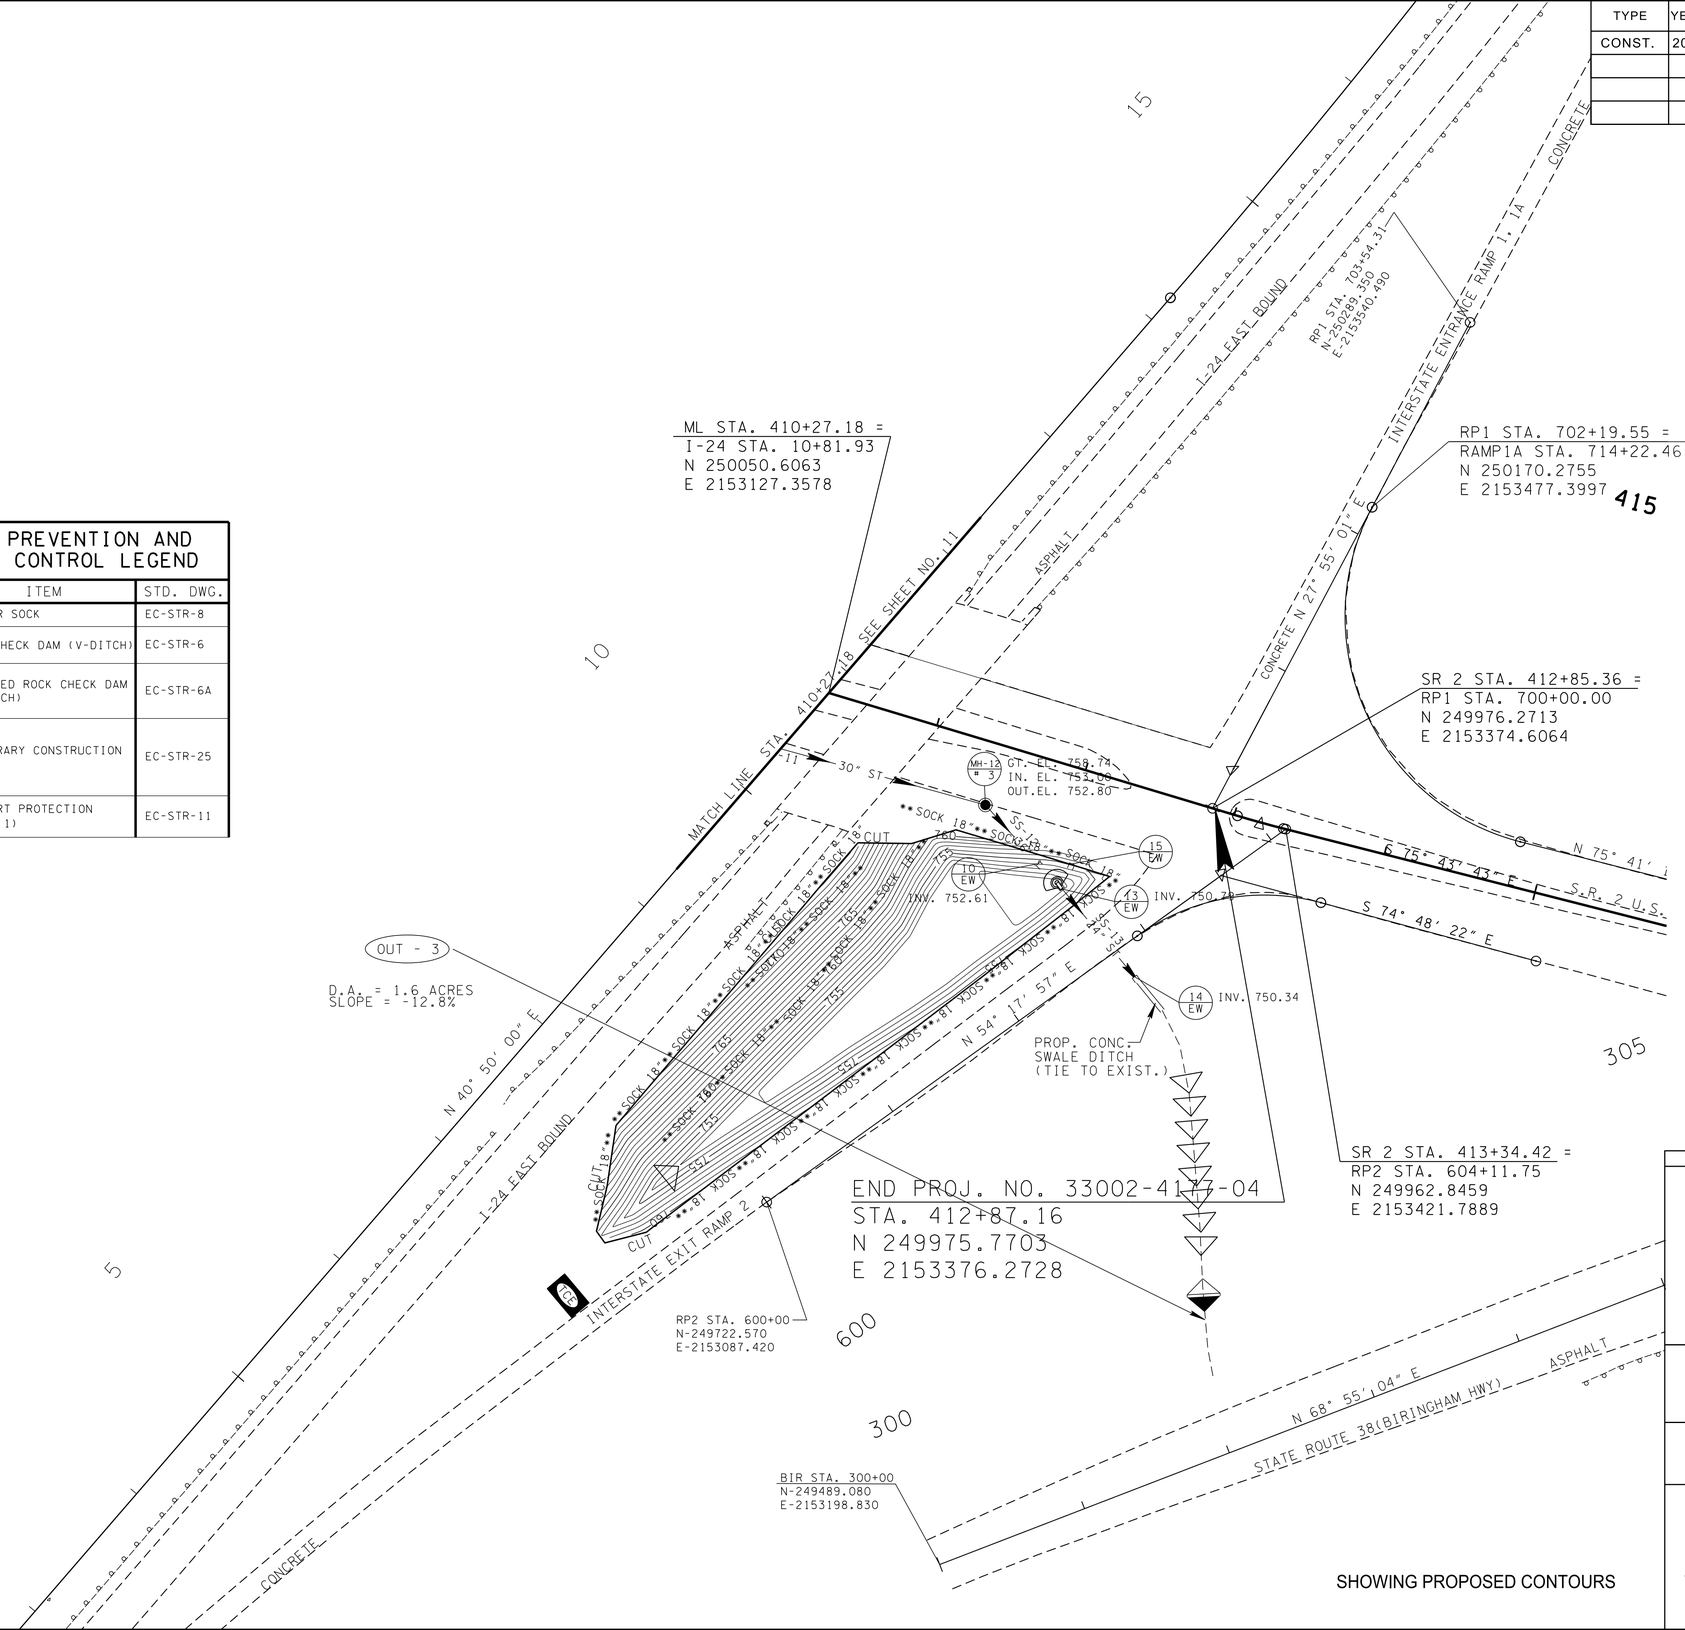

SHOWING PROPOSED CONTOURS

SEALED BY

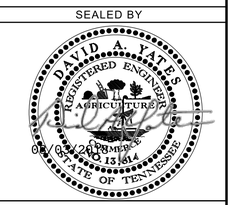

STAGE II

STATE OF TENNESSEE
DEPARTMENT OF
TRANSPORTATION

EROSION PREVENTION & SEDIMENT CONTROL (EPSC) PLANS

CELL BDR2ND
03-AUG-2018 08:43
\\jj02wf01\02shared\Design County Folders\Hamilton\SR 2 RSAR Cummings Hwy\Proposed Drainage Solutions May 2018\012.sht