TYPE	YEAR	PROJECT NO.	SHEET NO.
CONST.	2018	33002-4177-04	17

REV. 10-24-18: MH-11 AND EW-7 STA. AND OFFSETS WERE REVISED. SS-10 LOCATION AND LENGTH WAS REVISED. REVISED WORK ZONE.

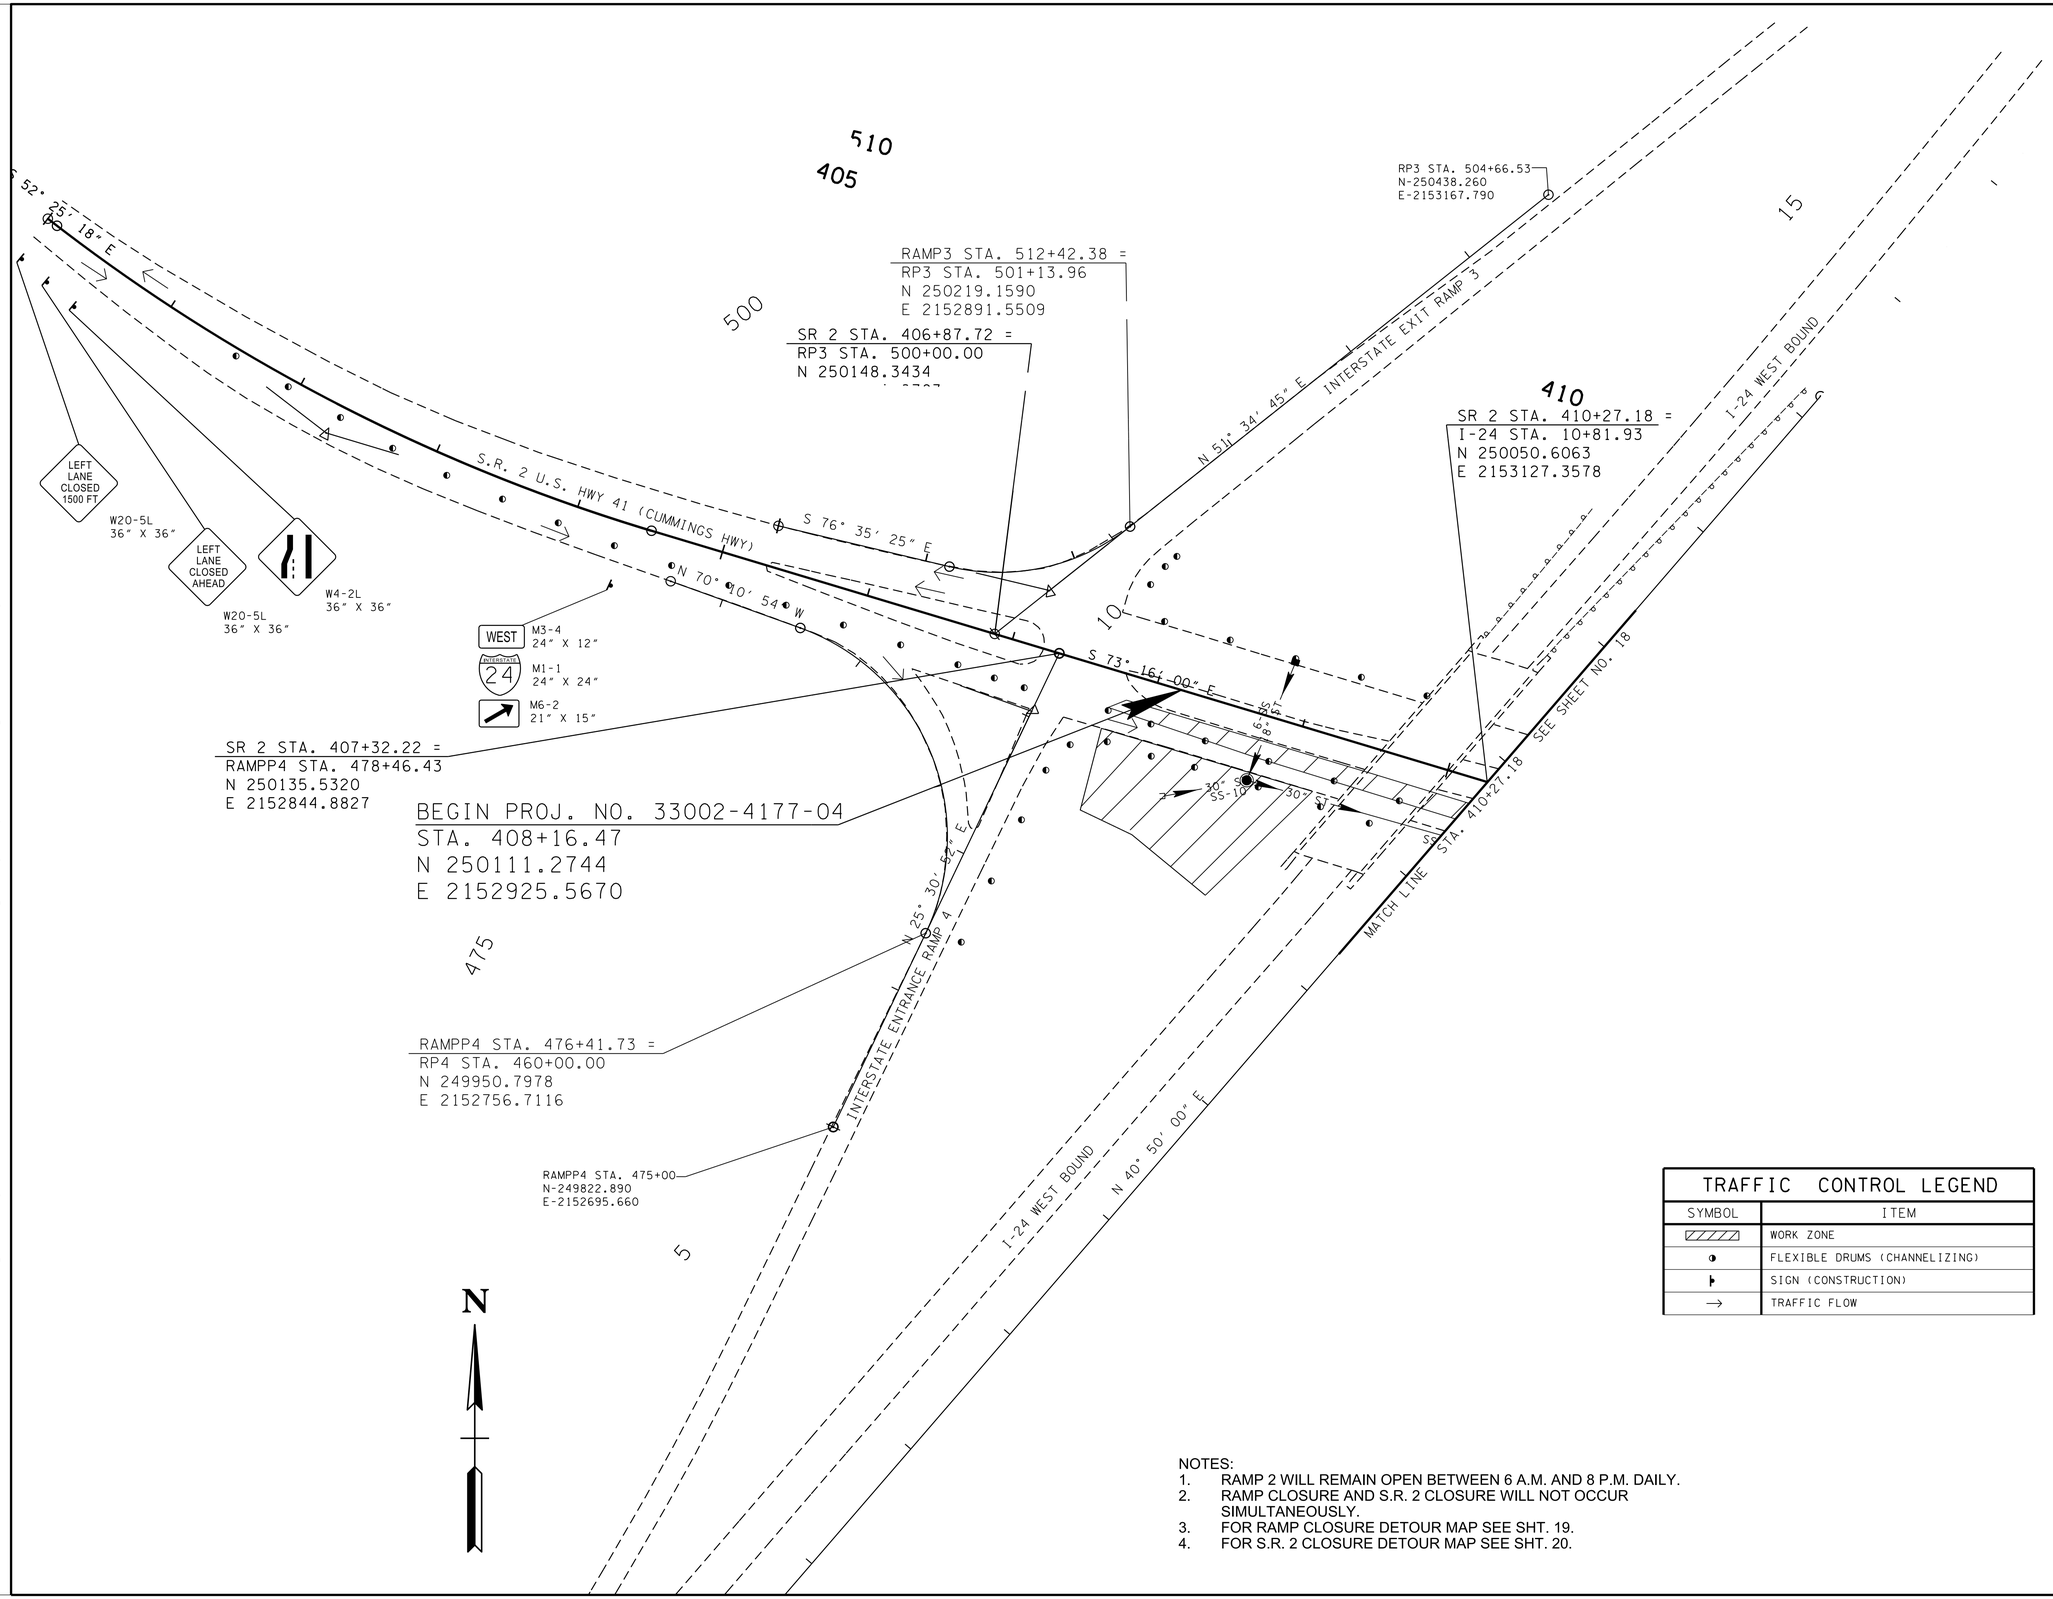

TRAFFIC CONTROL LEGEND	
SYMBOL	ITEM
	WORK ZONE
	FLEXIBLE DRUMS (CHANNELIZING)
	SIGN (CONSTRUCTION)
→	TRAFFIC FLOW

NOTES:
1. RAMP 2 WILL REMAIN OPEN BETWEEN 6 A.M. AND 8 P.M. DAILY.
2. RAMP CLOSURE AND S.R. 2 CLOSURE WILL NOT OCCUR SIMULTANEOUSLY.
3. FOR RAMP CLOSURE DETOUR MAP SEE SHT. 19.
4. FOR S.R. 2 CLOSURE DETOUR MAP SEE SHT. 20.

SEALED BY

PHASE 2

STATE OF TENNESSEE
DEPARTMENT OF
TRANSPORTATION

TRAFFIC CONTROL PLANS

CELL BDR2ND
10/24/2018 3:42:26 PM
\\JJ02WF01.tdot.state.tn.us\02Shared\Design County Folders\Hamilton\SR 2 RSAR Cummings Hwy\Proposed Drainage Solutions May 2018\Revisions\10-24-18\017 10-24-18.SHT