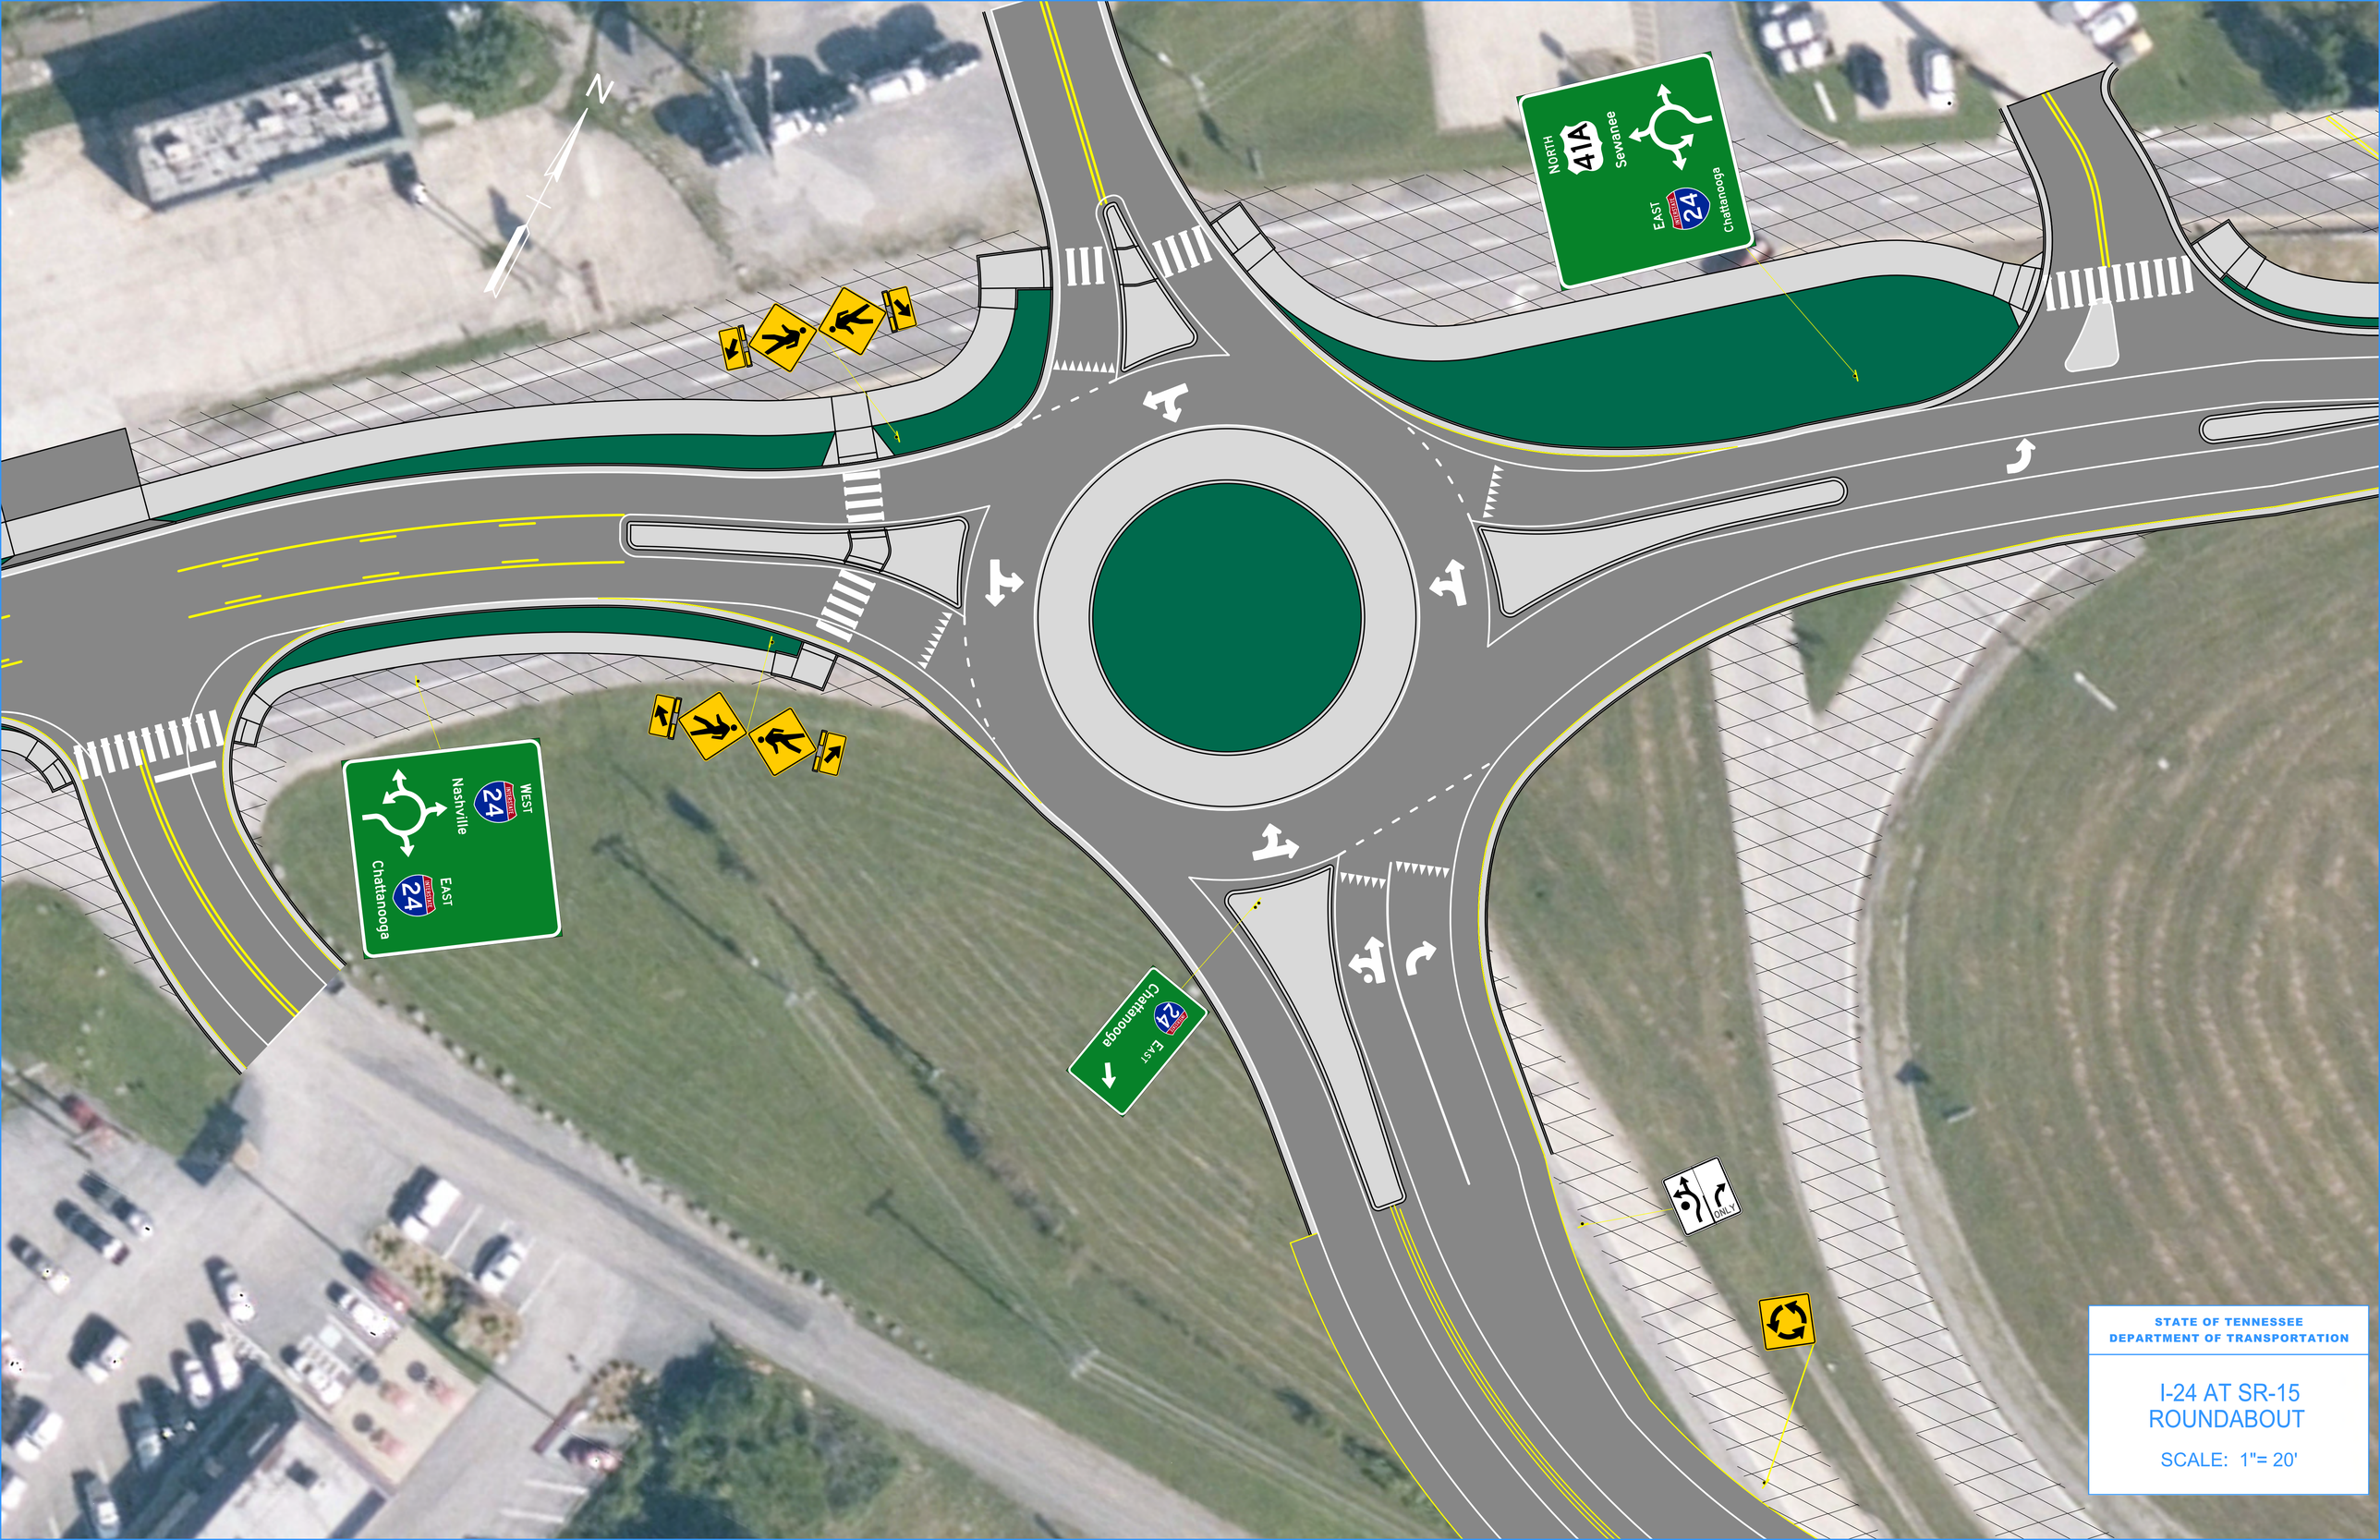

STATE OF TENNESSEE
DEPARTMENT OF TRANSPORTATION

I-24 AT SR-15 ROUNDABOUT

SCALE: 1"= 20'