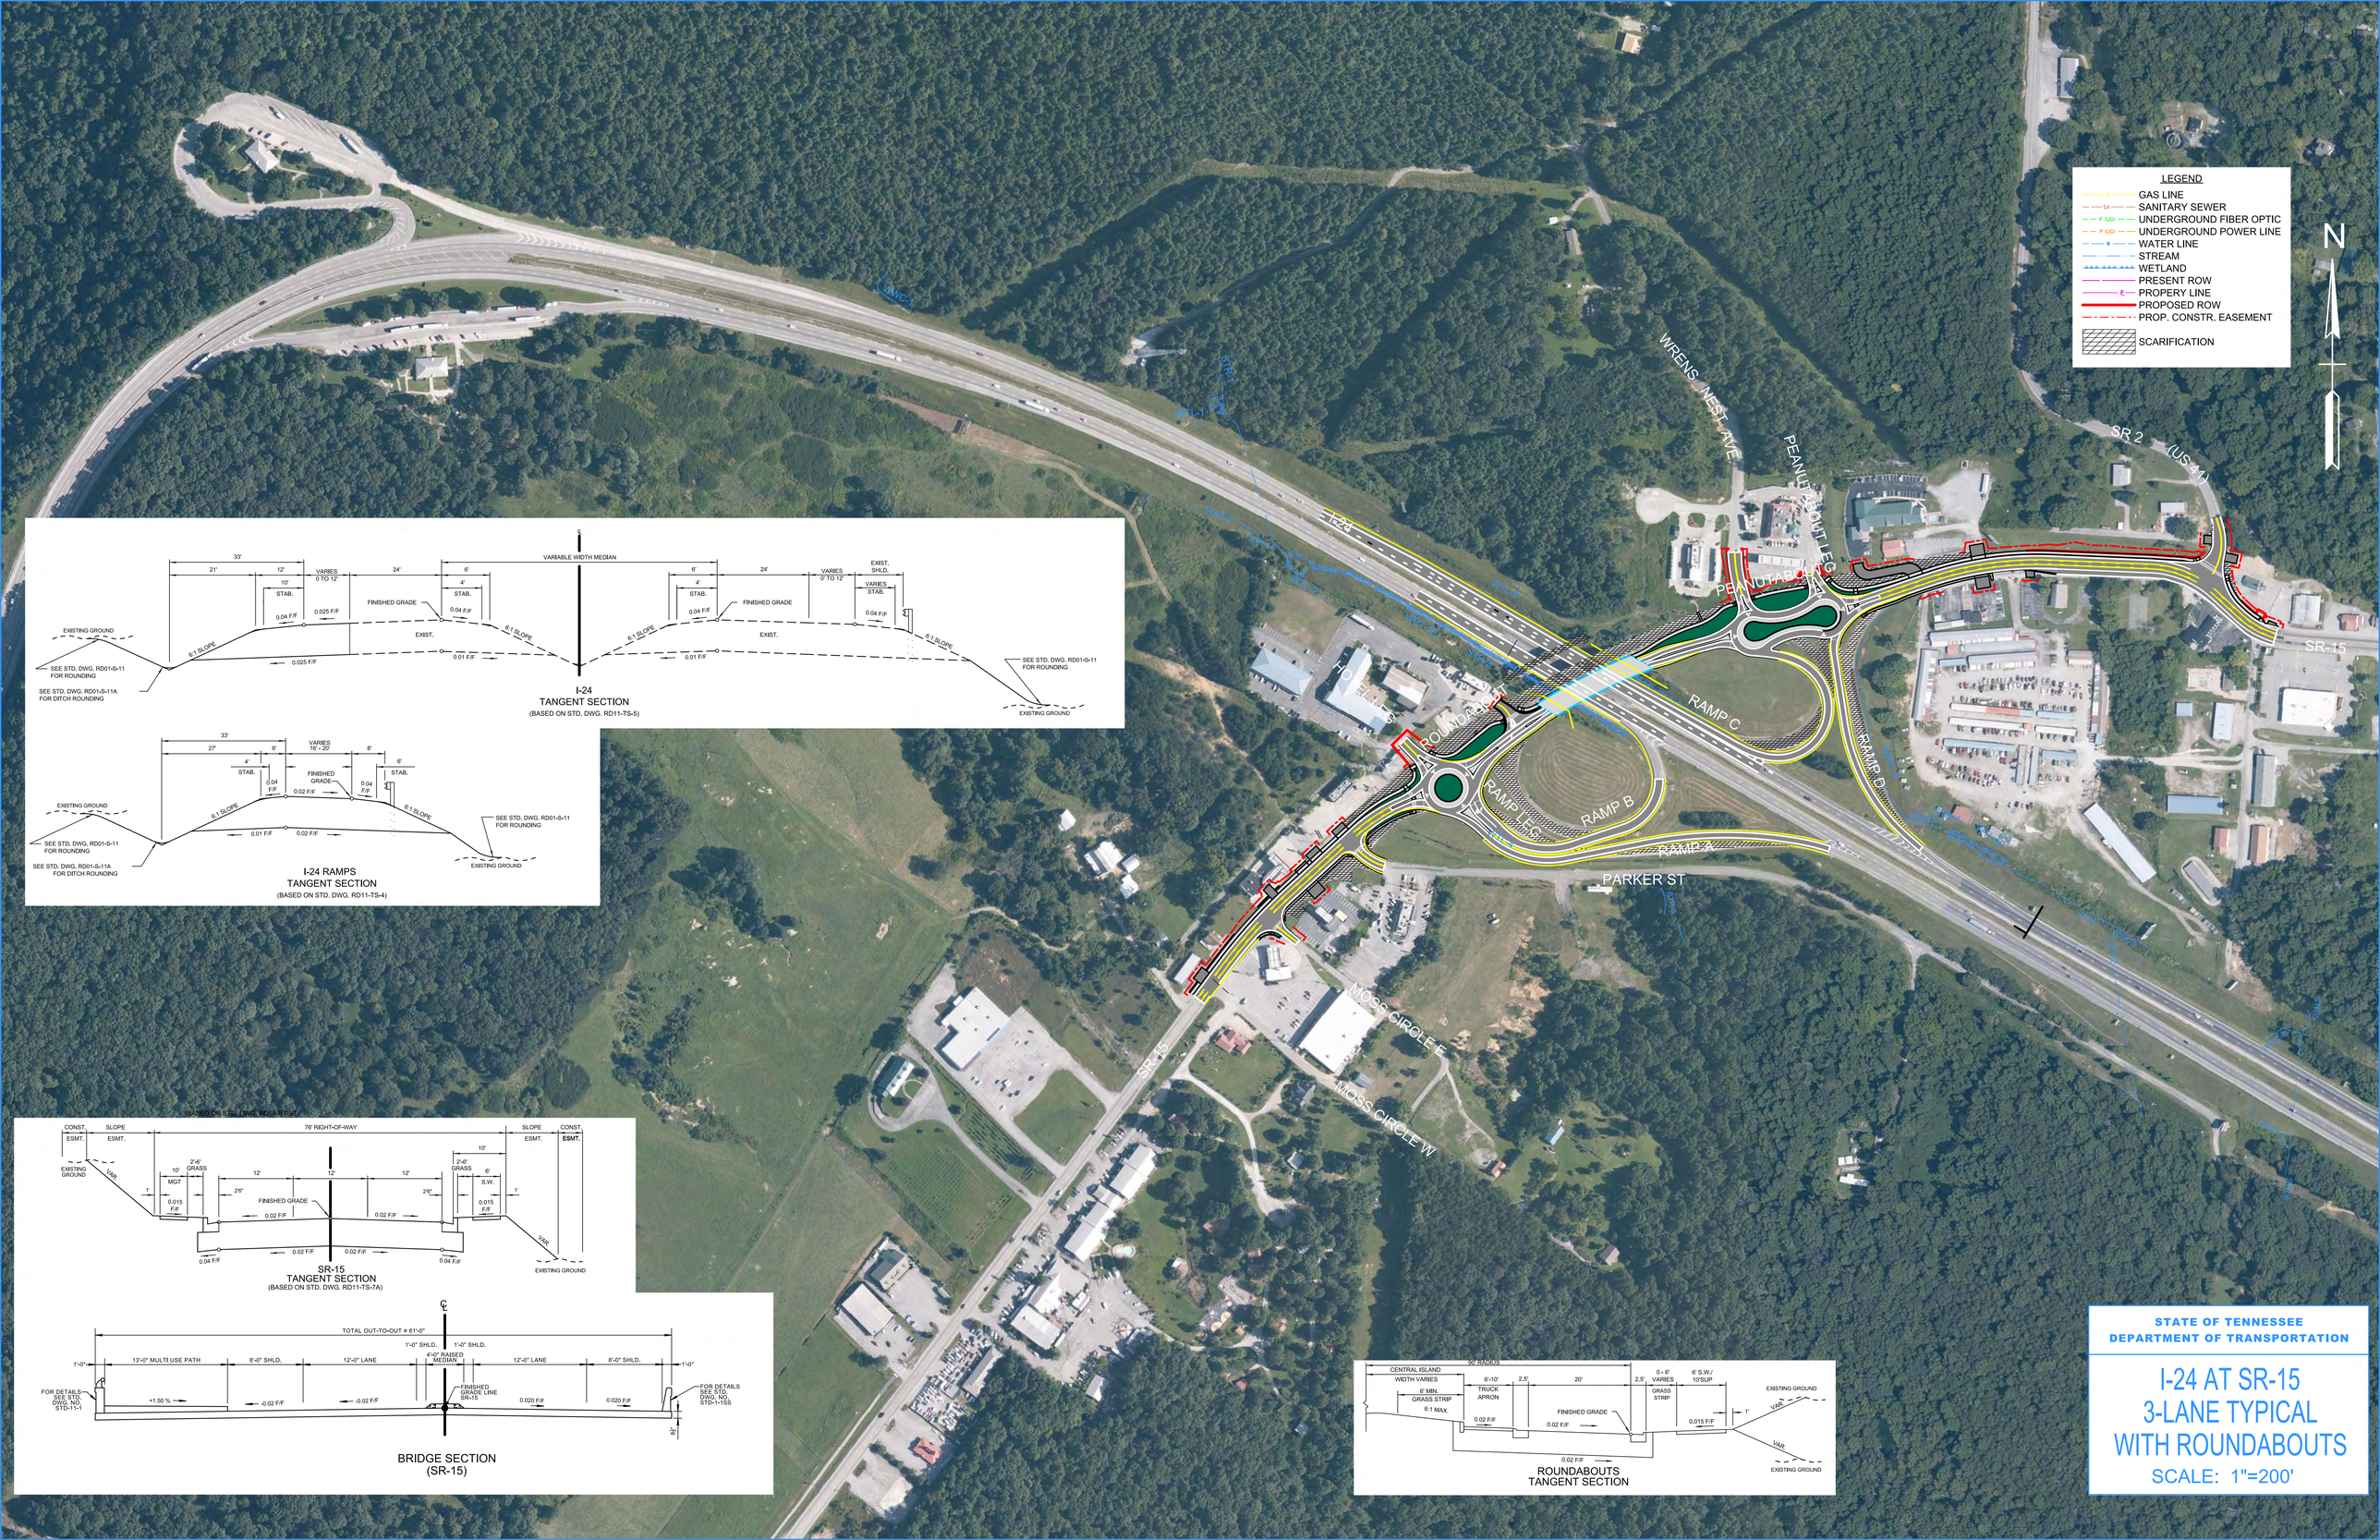

I-24
TANGENT SECTION
(BASED ON STD. DWG. RD11-TS-5)

I-24 RAMPS
TANGENT SECTION
(BASED ON STD. DWG. RD11-TS-4)

SR-15
TANGENT SECTION
(BASED ON STD. DWG. RD11-TS-7A)

BRIDGE SECTION
(SR-15)

ROUNDABOUTS
TANGENT SECTION

STATE OF TENNESSEE
DEPARTMENT OF TRANSPORTATION

I-24 AT SR-15
3-LANE TYPICAL
WITH ROUNDABOUTS

SCALE: 1"=200'