
DB2503 I-24 Shellmound Bridges Project

I-24 Westbound over Shellmound Road Concept

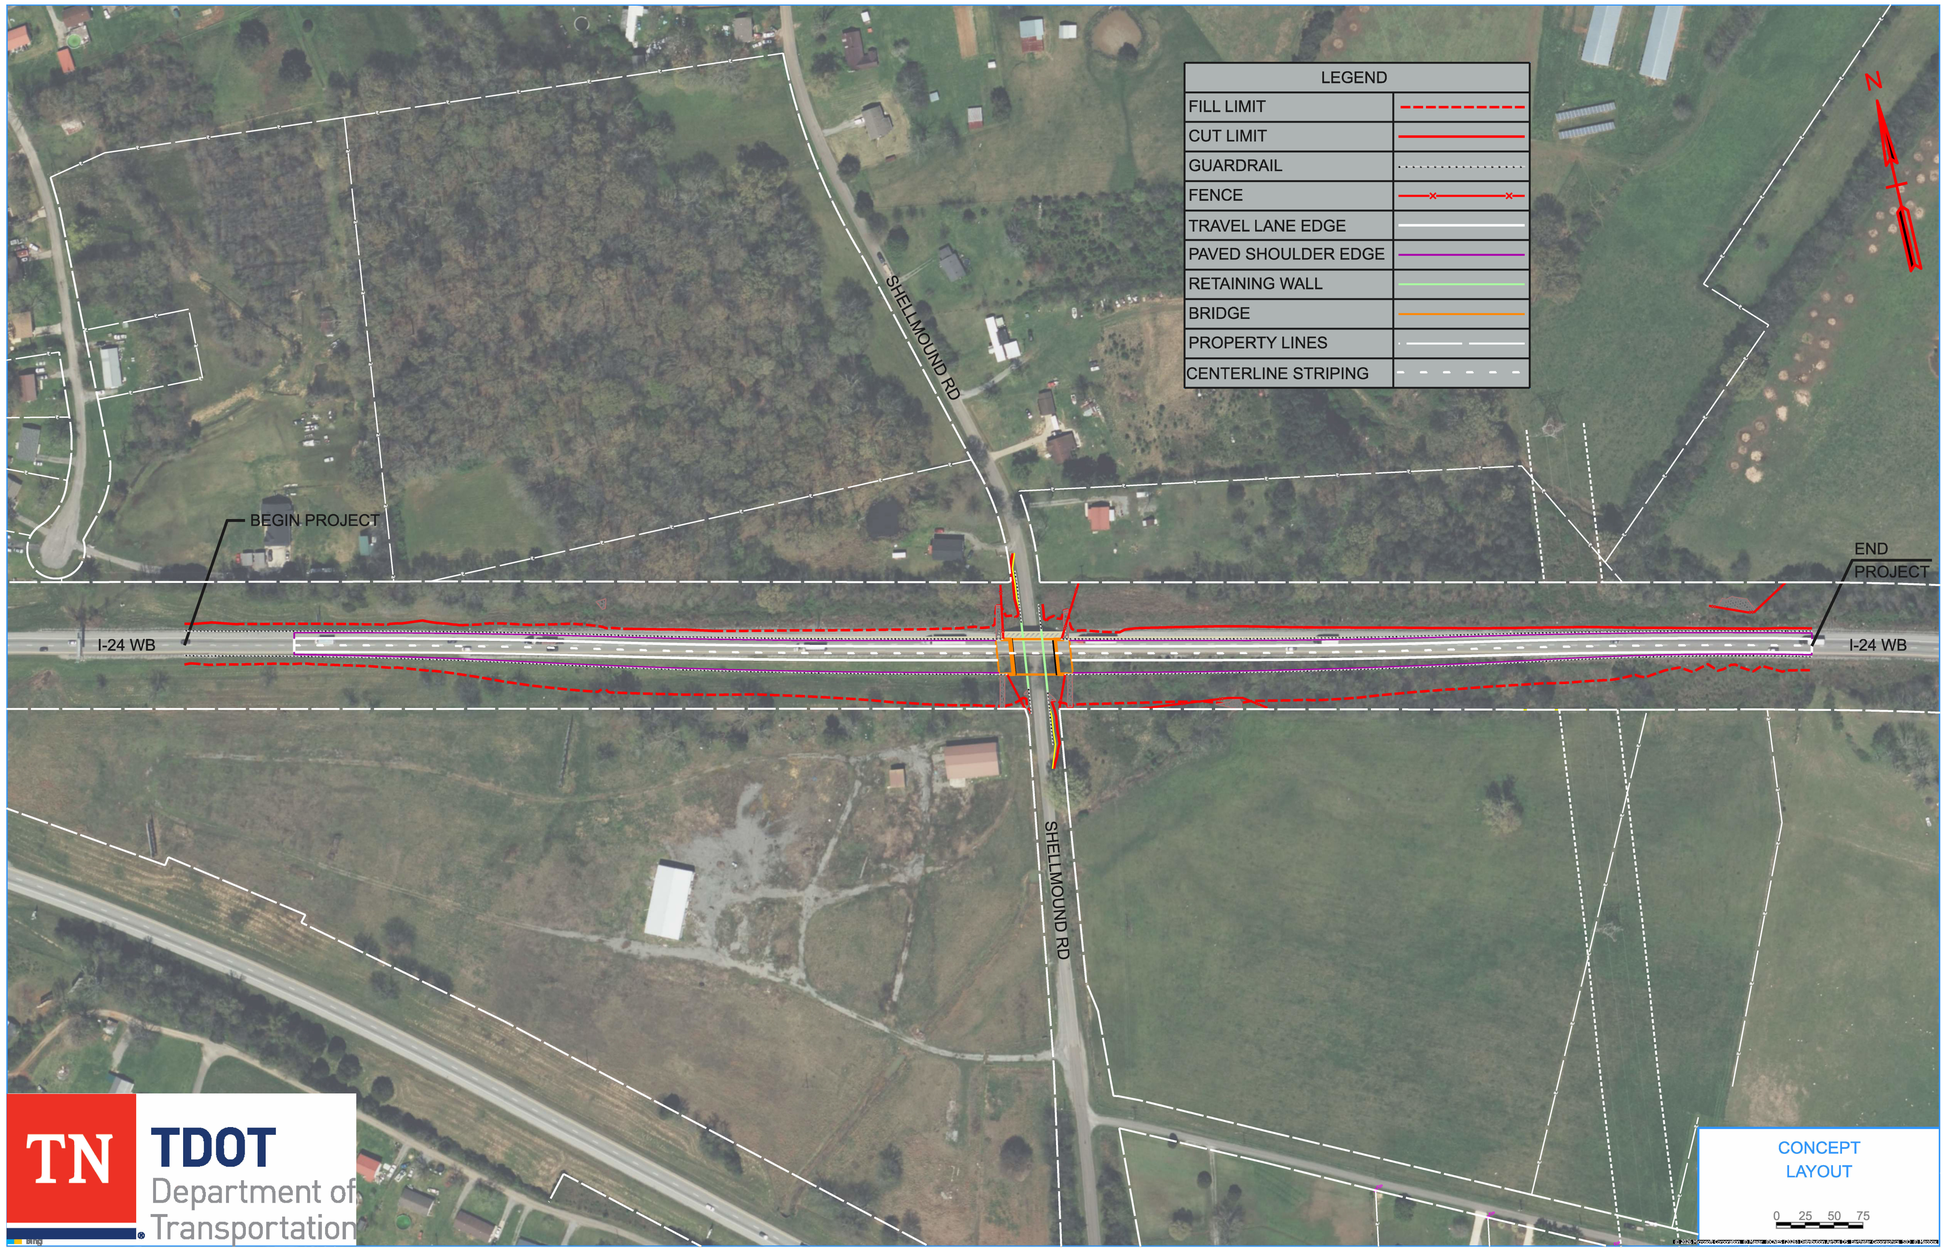

TN TDOT Department of Transportation