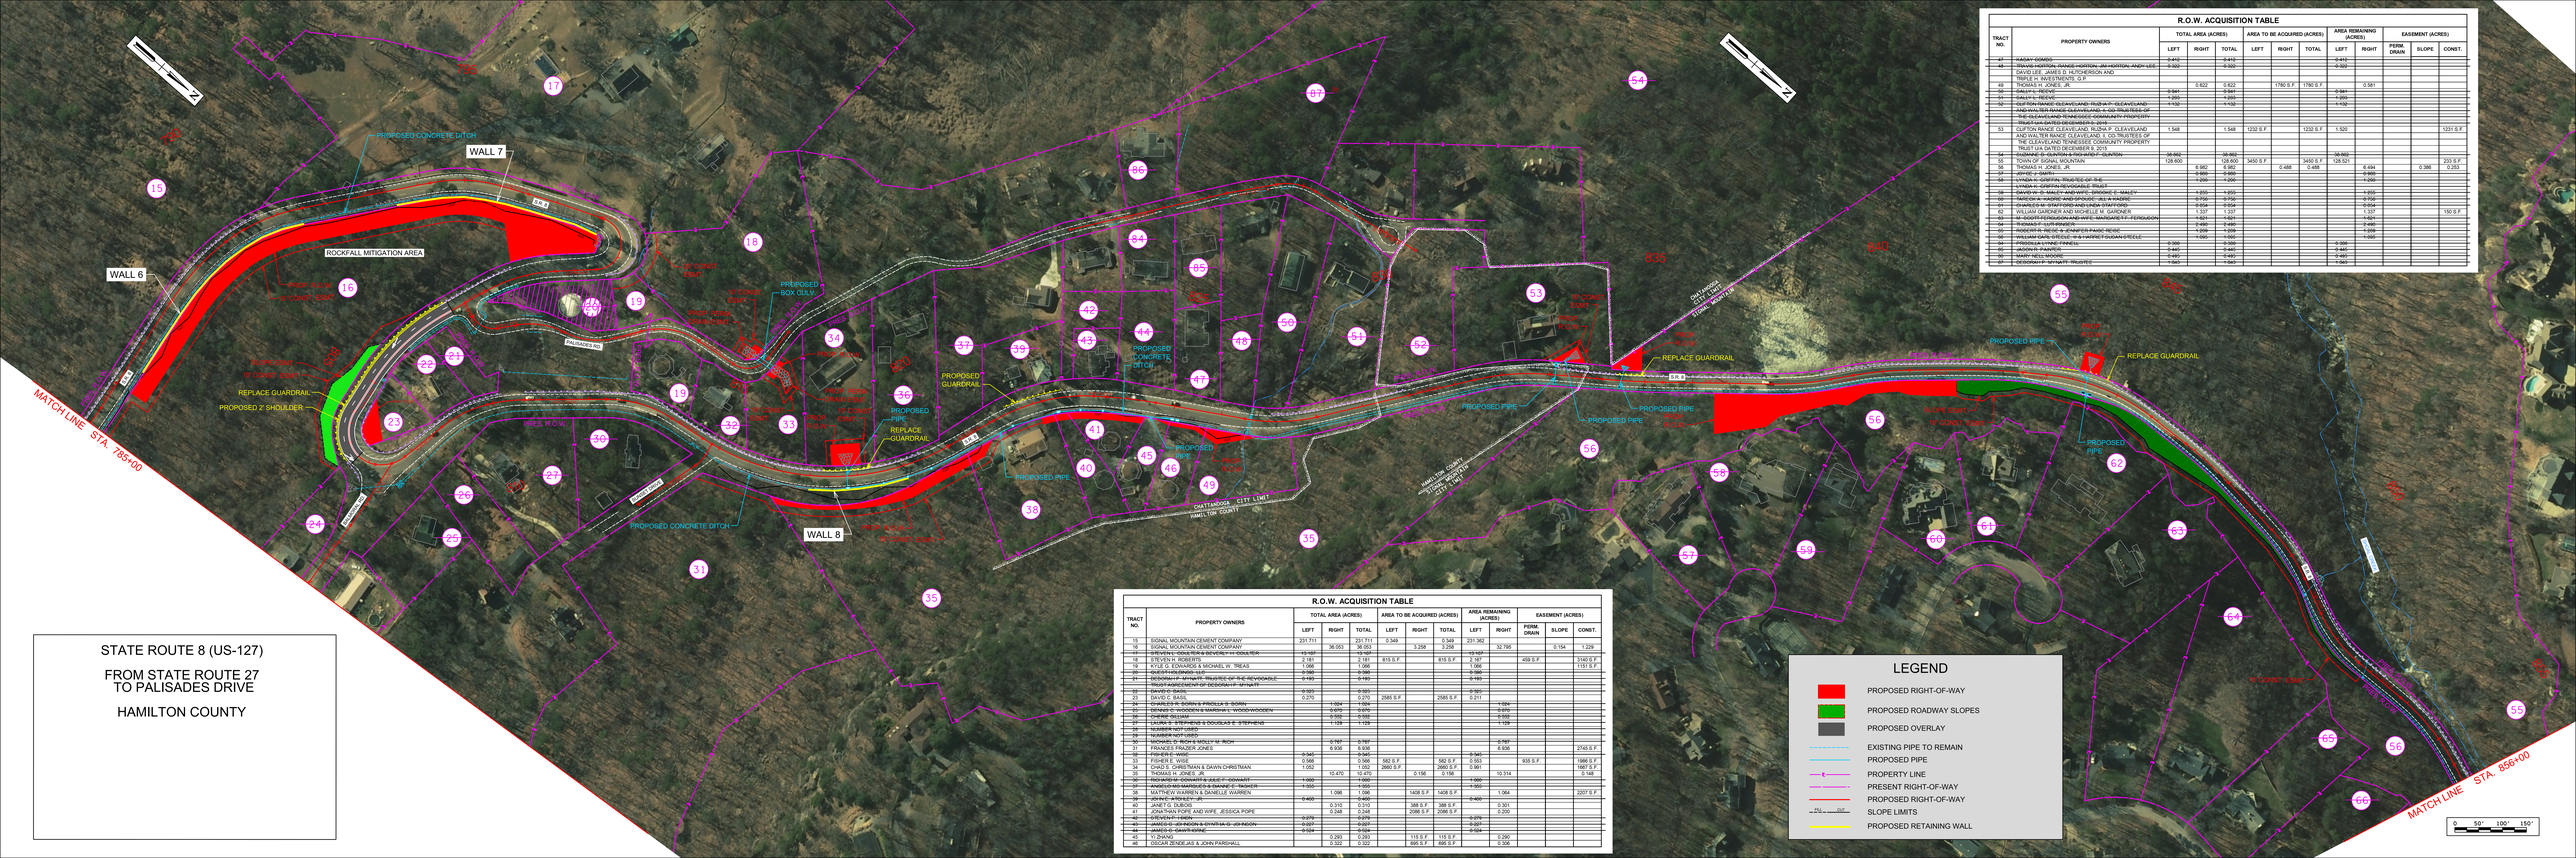
MATCH LINE - STA. 785+00
MATCH LINE - STA. 856+00
WALL 6
WALL 7
WALL 8
ROCKFALL MITIGATION AREA
PROPOSED CONCRETE DITCH
PROP. R/W
17' CONST. LIMIT
REPLACE GUARDRAIL
PROPOSED Z SHOULDER
PROPOSED 8'X8' BOX CULV.
PROPOSED GUARDRAIL
PROPOSED PIPE
PROPOSED CONCRETE DITCH
PROPOSED PIPE
PROPOSED PIPE
PROPOSED PIPE
REPLACE GUARDRAIL
REPLACE GUARDRAIL
PROPOSED PIPE
PROPOSED PIPE
PROPOSED PIPE
PROPOSED CONCRETE DITCH
PROPOSED CONCRETE DITCH
PROPOSED CONCRETE DITCH