SR-19 EAST OF EASTLAND AVENUE TO LAUDERDALE/HAYWOOD COUNTY LINE

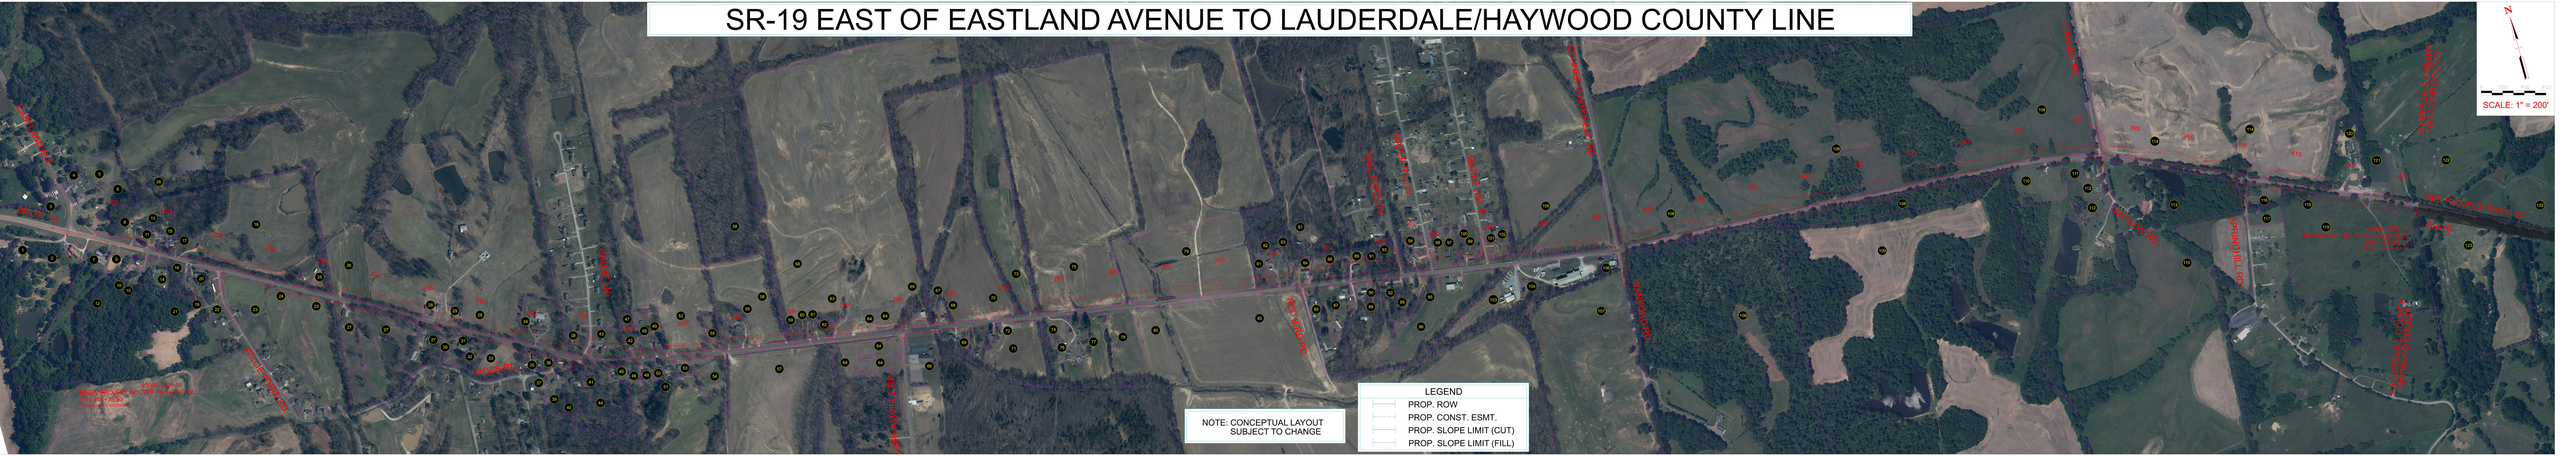
N
SCALE: 1" = 200'
NOTE: CONCEPTUAL LAYOUT SUBJECT TO CHANGE
LEGEND
PROP. ROW
PROP. CONST. ESMT.
PROP. SLOPE LIMIT (CUT)
PROP. SLOPE LIMIT (FILL)
EASTLAND AVE
NEW SALEM RD
OLD HWY 19
OLD HWY 19 E
OLD HWY 19 W
OLD HWY 19 E
OLD HWY 19 W
OLD HWY 19 E
OLD HWY 19 W