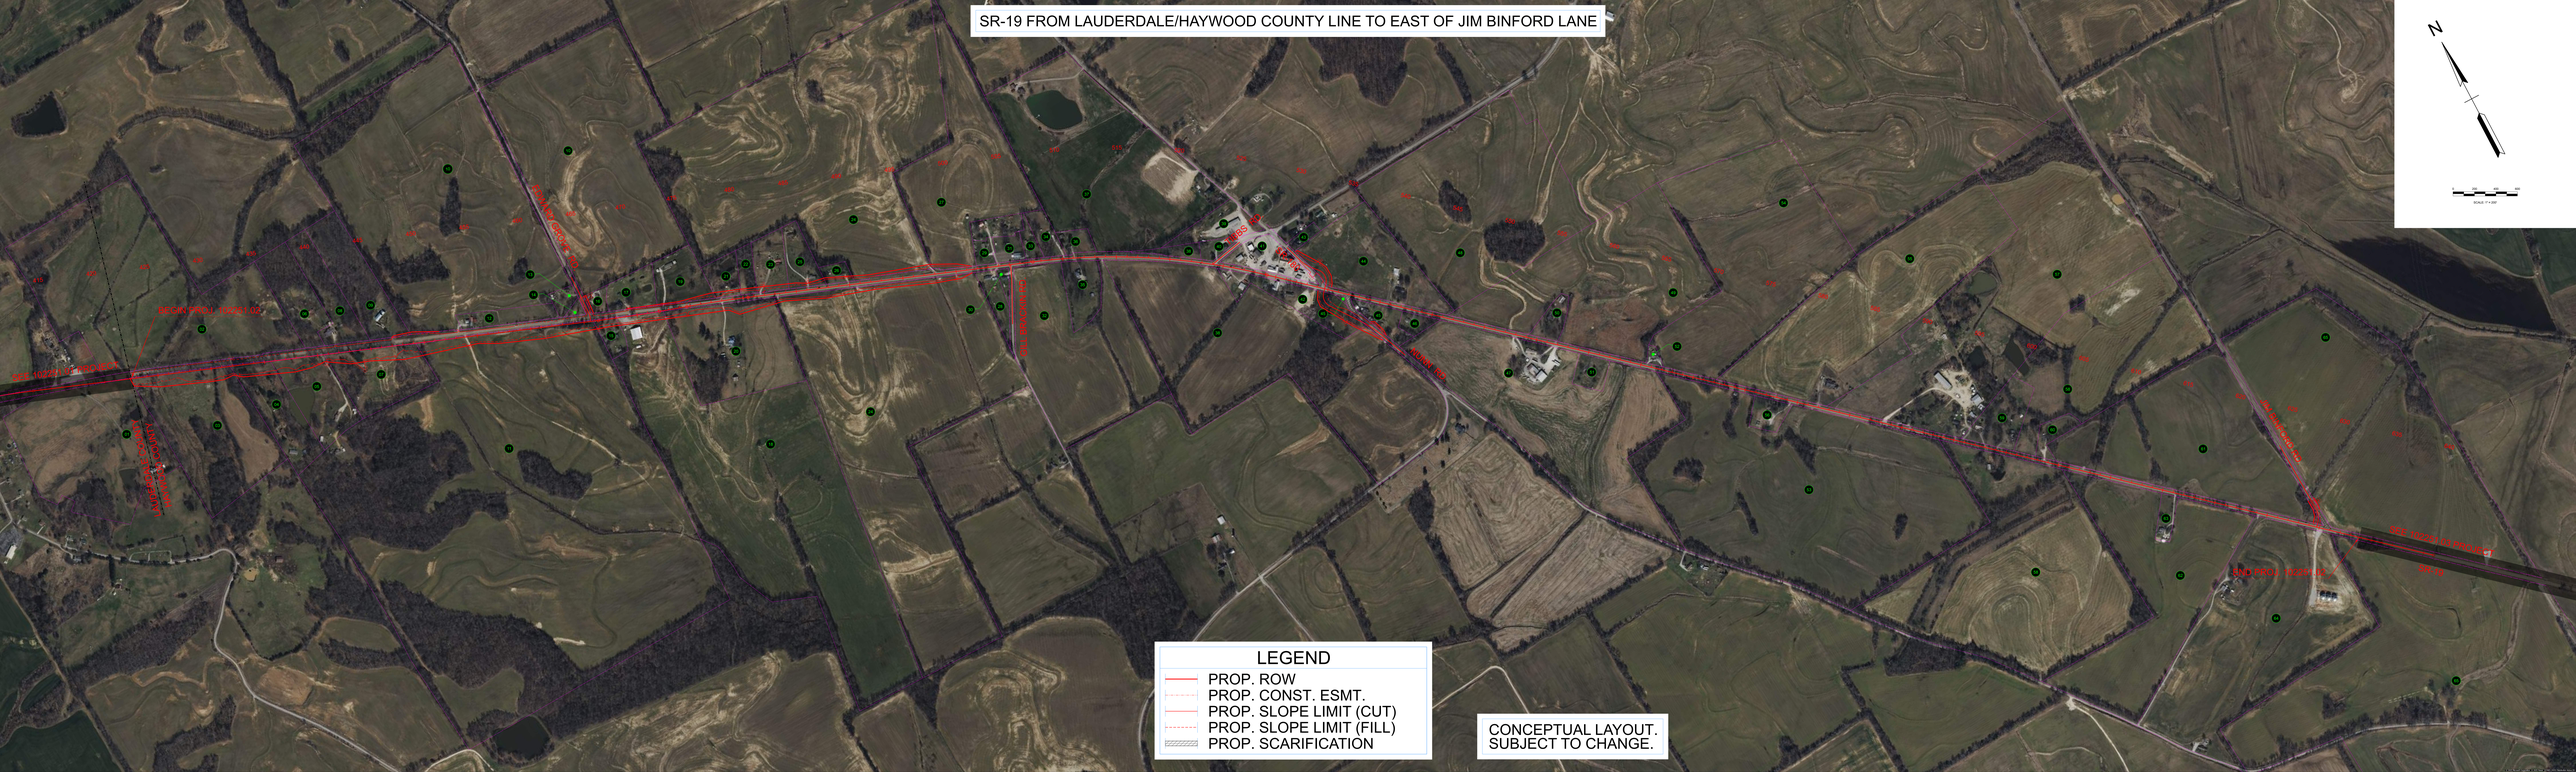
SR-19 FROM LAUDERDALE/HAYWOOD COUNTY LINE TO EAST OF JIM BINFORD LANE
N
LEGEND
PROP. ROW
PROP. CONST. ESMT.
PROP. SLOPE LIMIT (CUT)
PROP. SLOPE LIMIT (FILL)
PROP. SCARIFICATION
CONCEPTUAL LAYOUT.
SUBJECT TO CHANGE.