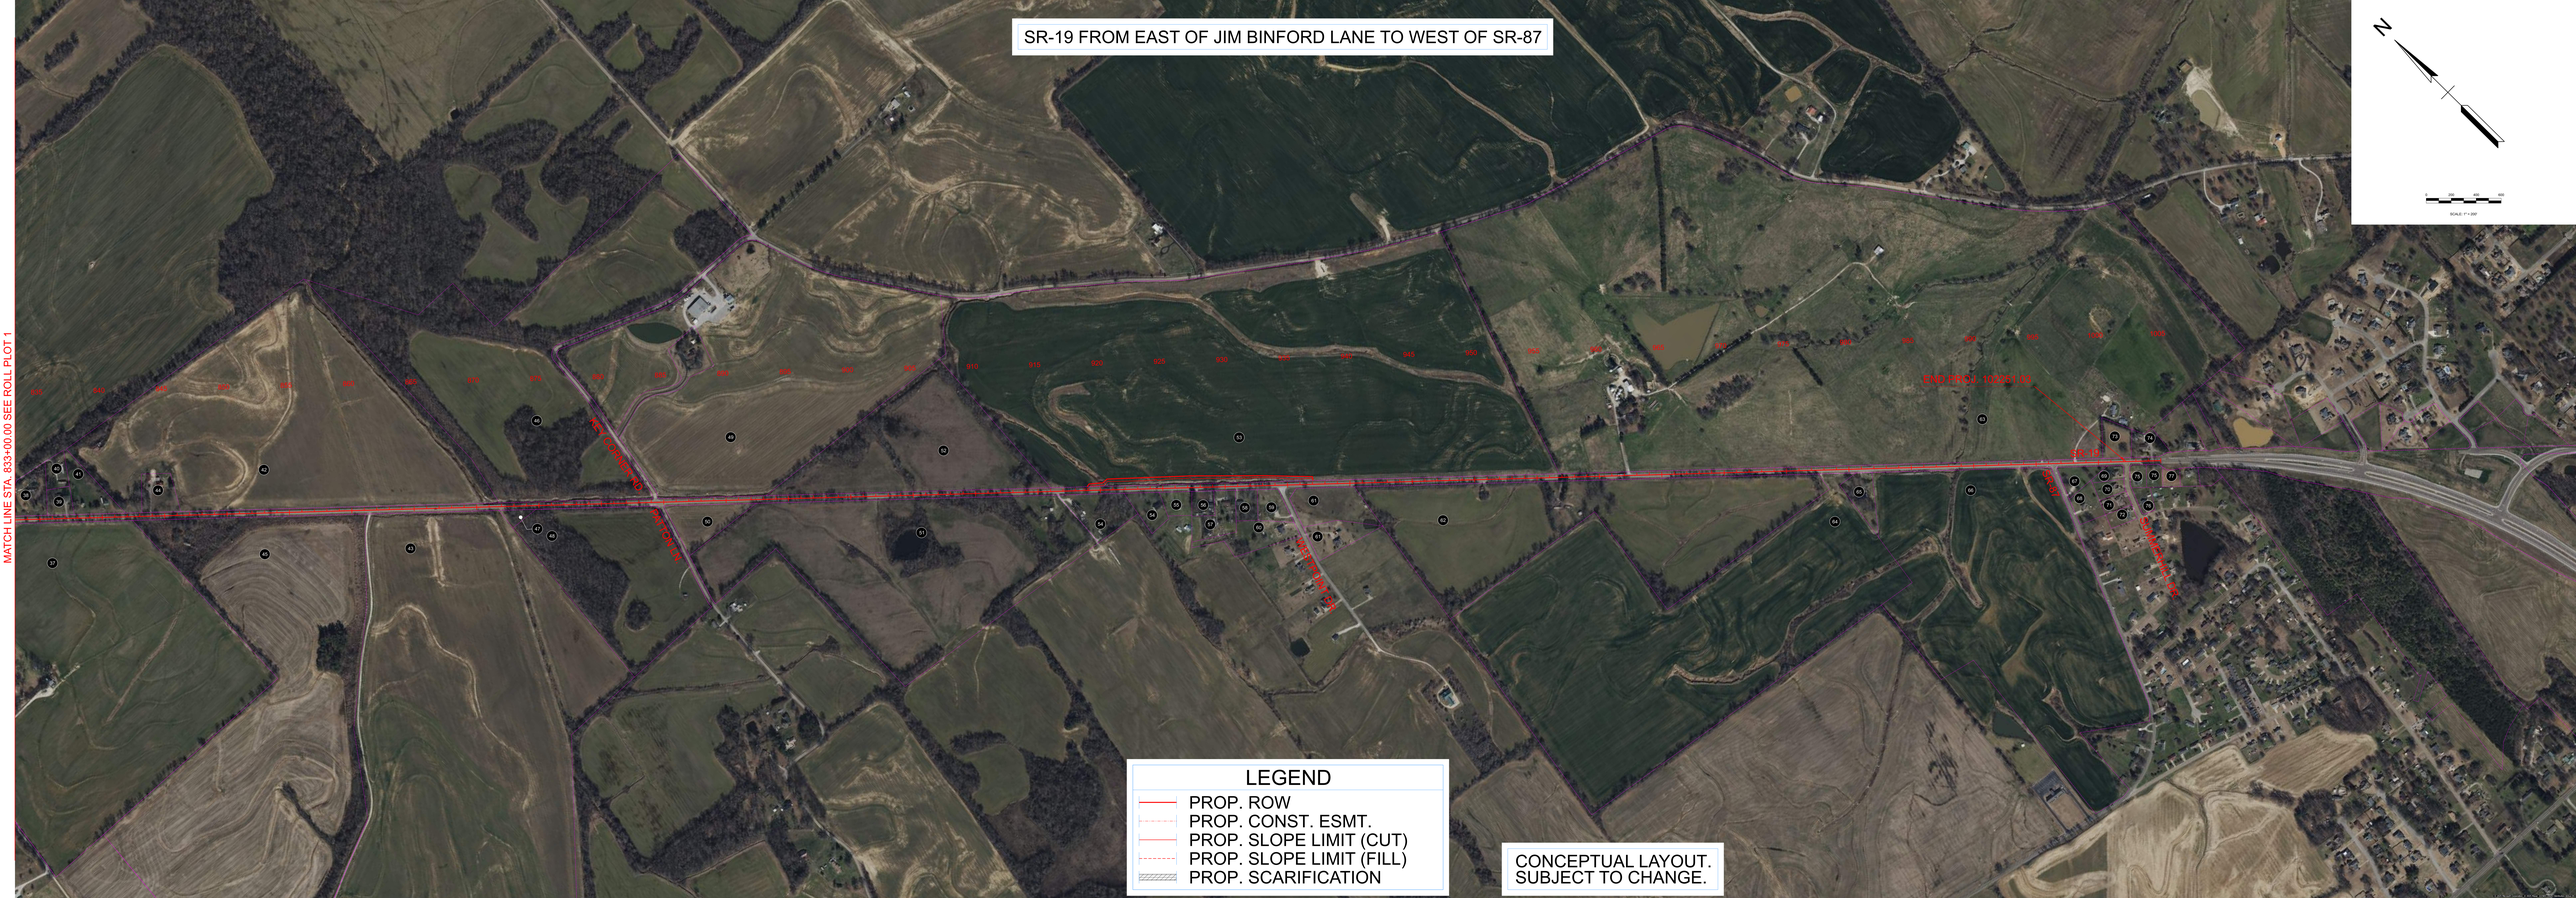
SR-19 FROM EAST OF JIM BINFORD LANE TO WEST OF SR-87
MATCH LINE STA. 833+00.00 SEE ROLL PLOT 1
N
0 200 400 600
SCALE: 1" = 200'
NEW CONNECTOR RD
PATTON LN
SR-19
SR-87
END PROJ. 1023+51.53
LEGEND
PROP. ROW
PROP. CONST. ESMT.
PROP. SLOPE LIMIT (CUT)
PROP. SLOPE LIMIT (FILL)
PROP. SCARIFICATION
CONCEPTUAL LAYOUT.
SUBJECT TO CHANGE.