STD156.DGN

CONST. NO.		
PROJECT NO.	YEAR	SHEET NO.
	2000	

REVISIONS

NO.	DATE	BY	BRIEF DESCRIPTION

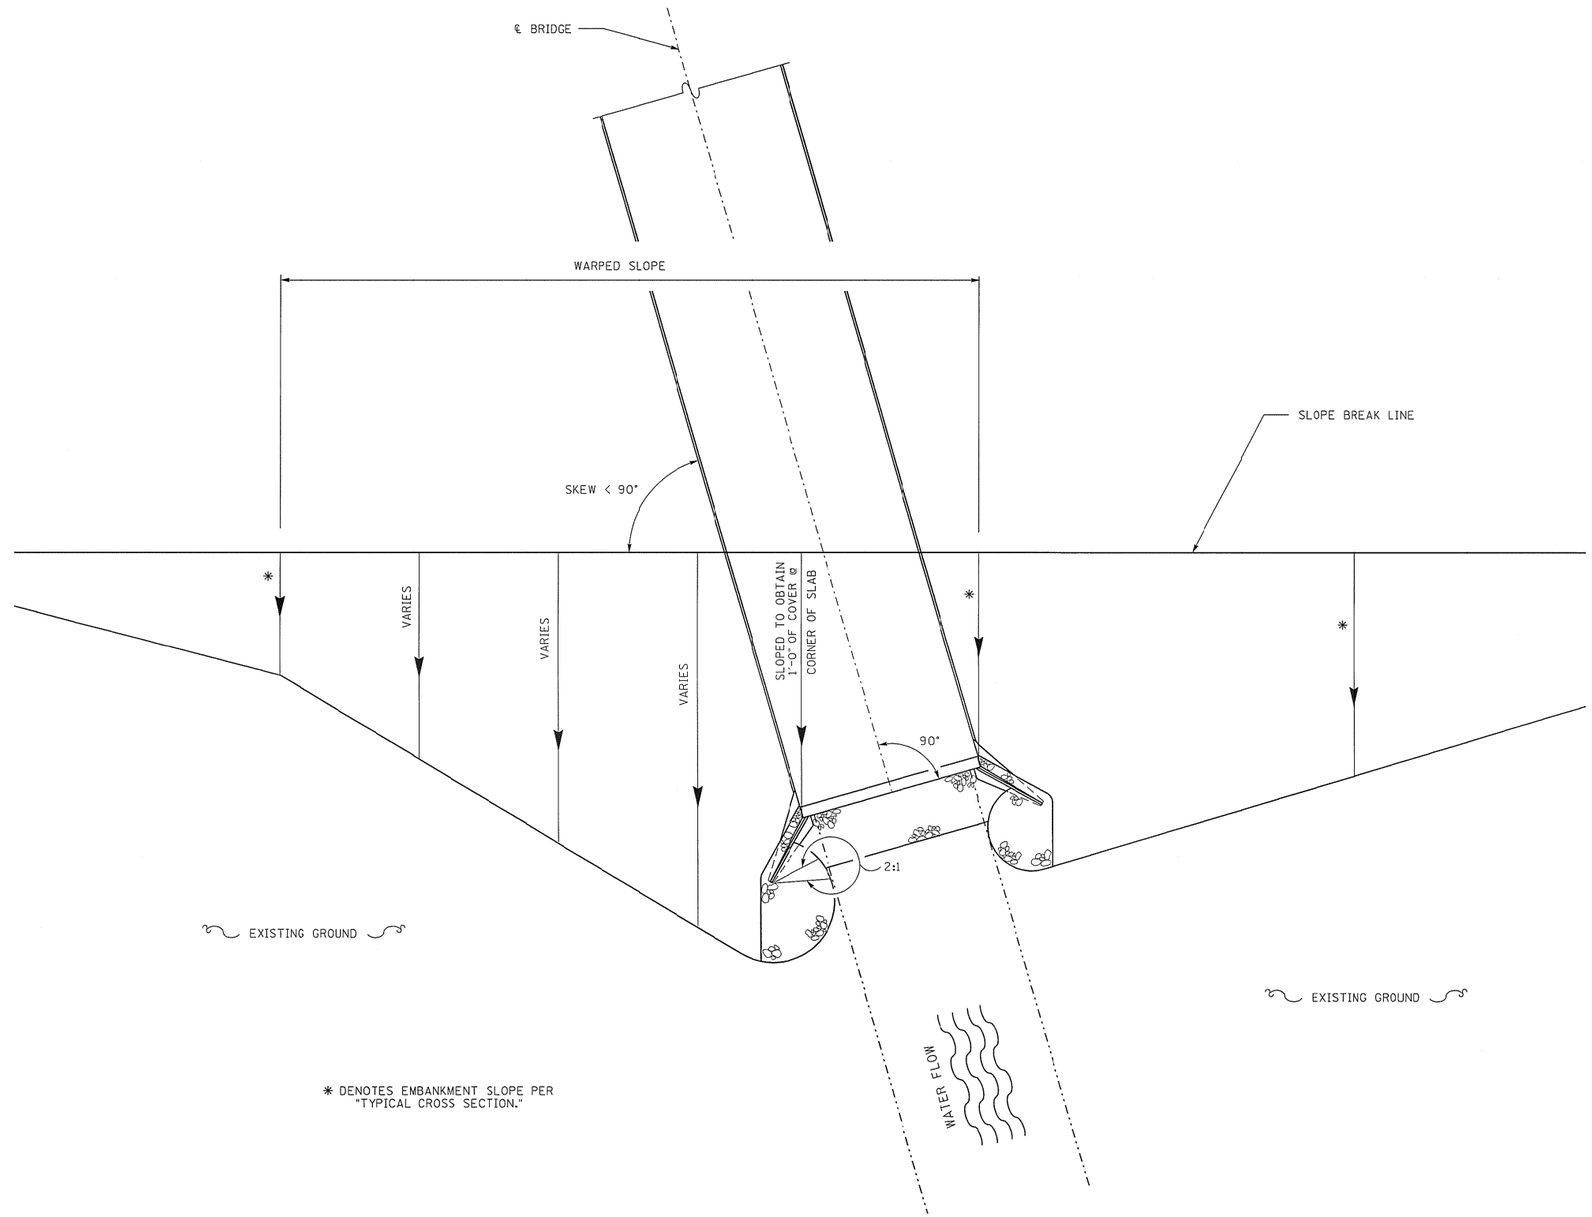

* DENOTES EMBANKMENT SLOPE PER "TYPICAL CROSS SECTION."

WARPED SLOPE DETAIL

(REQUIRED RIP-RAP - SEE ROADWAY PLANS)

NOTE: WHEN THE END OF A BOX OR SLAB BRIDGE IS CONSTRUCTED AT A 90° SKEW, BUT THE BOX OR SLAB BRIDGE IS PLACED AT A SKEW TO THE ROADWAY LESS THAN 90°, WARP THE SLOPE IN ACCORDANCE WITH THE DETAILS ON THIS DRAWING. (SUFFICIENT RIGHT-OF-WAY MUST BE AVAILABLE.)

STATE OF TENNESSEE
DEPARTMENT OF TRANSPORTATION

WARPED SLOPE DETAIL

STANDARD REINFORCED CONCRETE BRIDGE BOX AND SLAB TYPE

2000

DESIGNED BY		DATE	
DRAWN BY	DIANE BUSH	DATE	12-99
SUPERVISED BY	RLH/JWP/MAH	DATE	12-99
CHECKED BY		DATE	

CORRECT Edward P. Wasserman
ENGINEER OF STRUCTURES

STD-15-20

S:\Bentley\Workspace\dgn\std\
STD156.DGN