STD153.DGN

CONST. NO.

| PROJECT NO. | YEAR | SHEET NO. |
|---|---|---|
| | 2000 | |

REVISIONS

| NO. | DATE | BY | BRIEF DESCRIPTION |
|---|---|---|---|
| 1 | 12-7-01 | CMH | REVISED CURB DETAILS. CUT-OFF WALL. |
| | | | & ADDED CUT-OFF WALL DETAILS. |
| 2 | 3-2-02 | CMH | REVISED DRAWING. |
| 3 | 2-28-03 | JHW | REVISED DRAWING. |

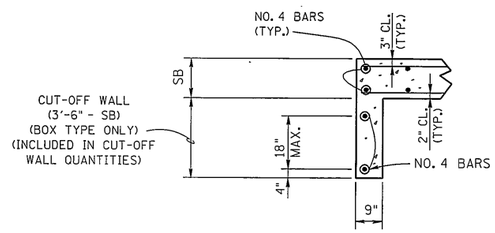


1 CUT-OFF WALL DETAILS

NOTE: WHEN SB EQUALS OR EXCEEDS 3'-6", NO ADDITIONAL CUT-OFF WALL PROJECTION IS REQUIRED.

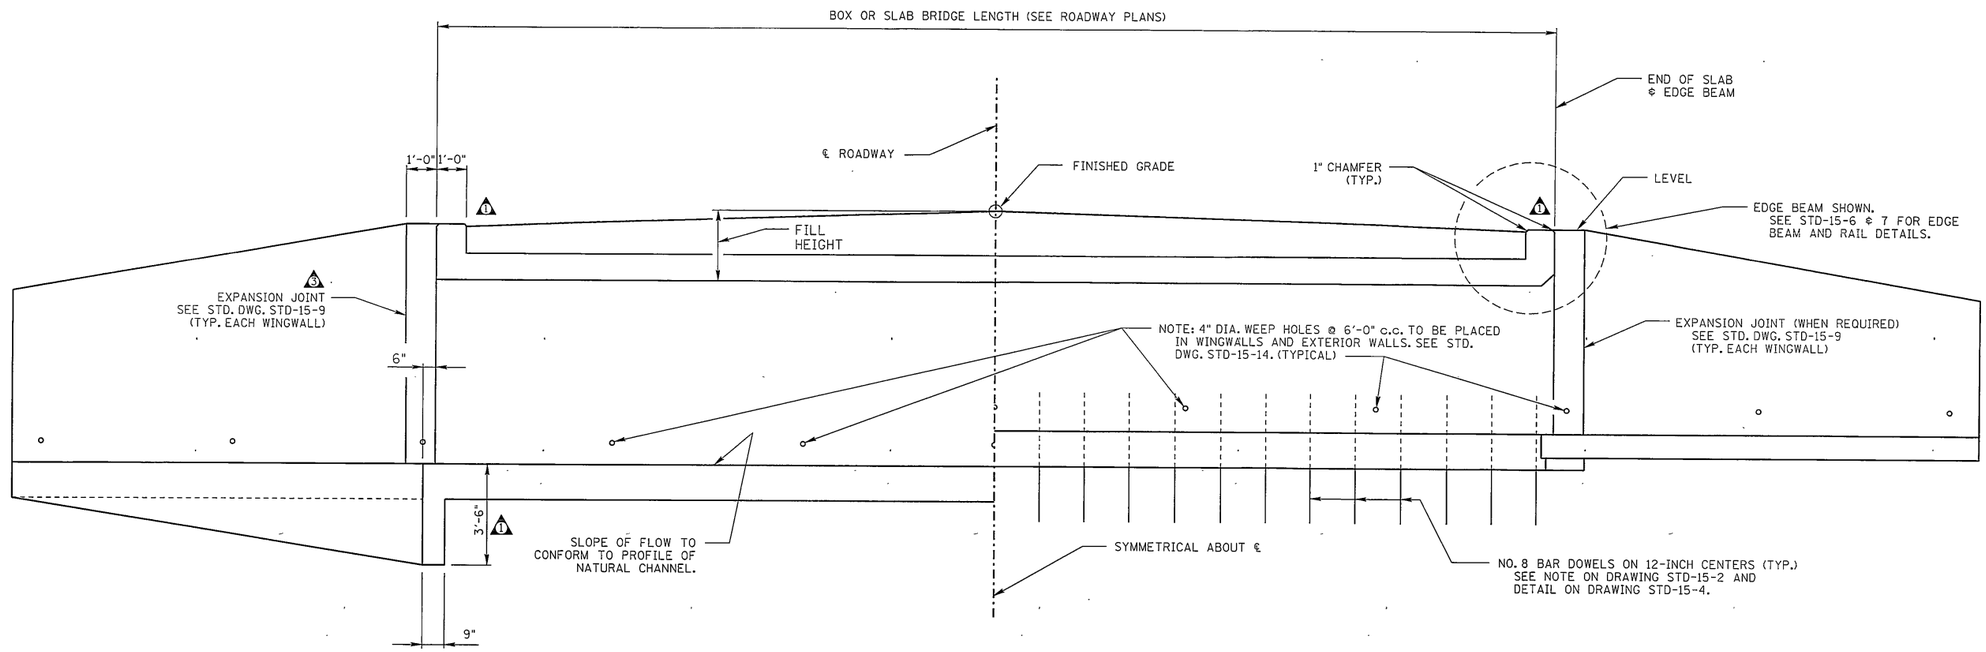


TYPICAL ELEVATION 2

ALONG ℄ BRIDGE

STATE OF TENNESSEE
DEPARTMENT OF TRANSPORTATION

TYPICAL ELEVATIONS

STANDARD REINFORCED CONCRETE BRIDGE BOX AND SLAB TYPE

2000

CORRECT Edward P. Wasserman
ENGINEER OF STRUCTURES

DESIGNED BY _____ DATE _____
DRAWN BY DIANE BUSH DATE 12-99
SUPERVISED BY RLH/JWP/MAH DATE 12-99
CHECKED BY _____ DATE _____

STD-15-5

d:\dgn\std\std153.dgn
17-MAR-2003
08:41