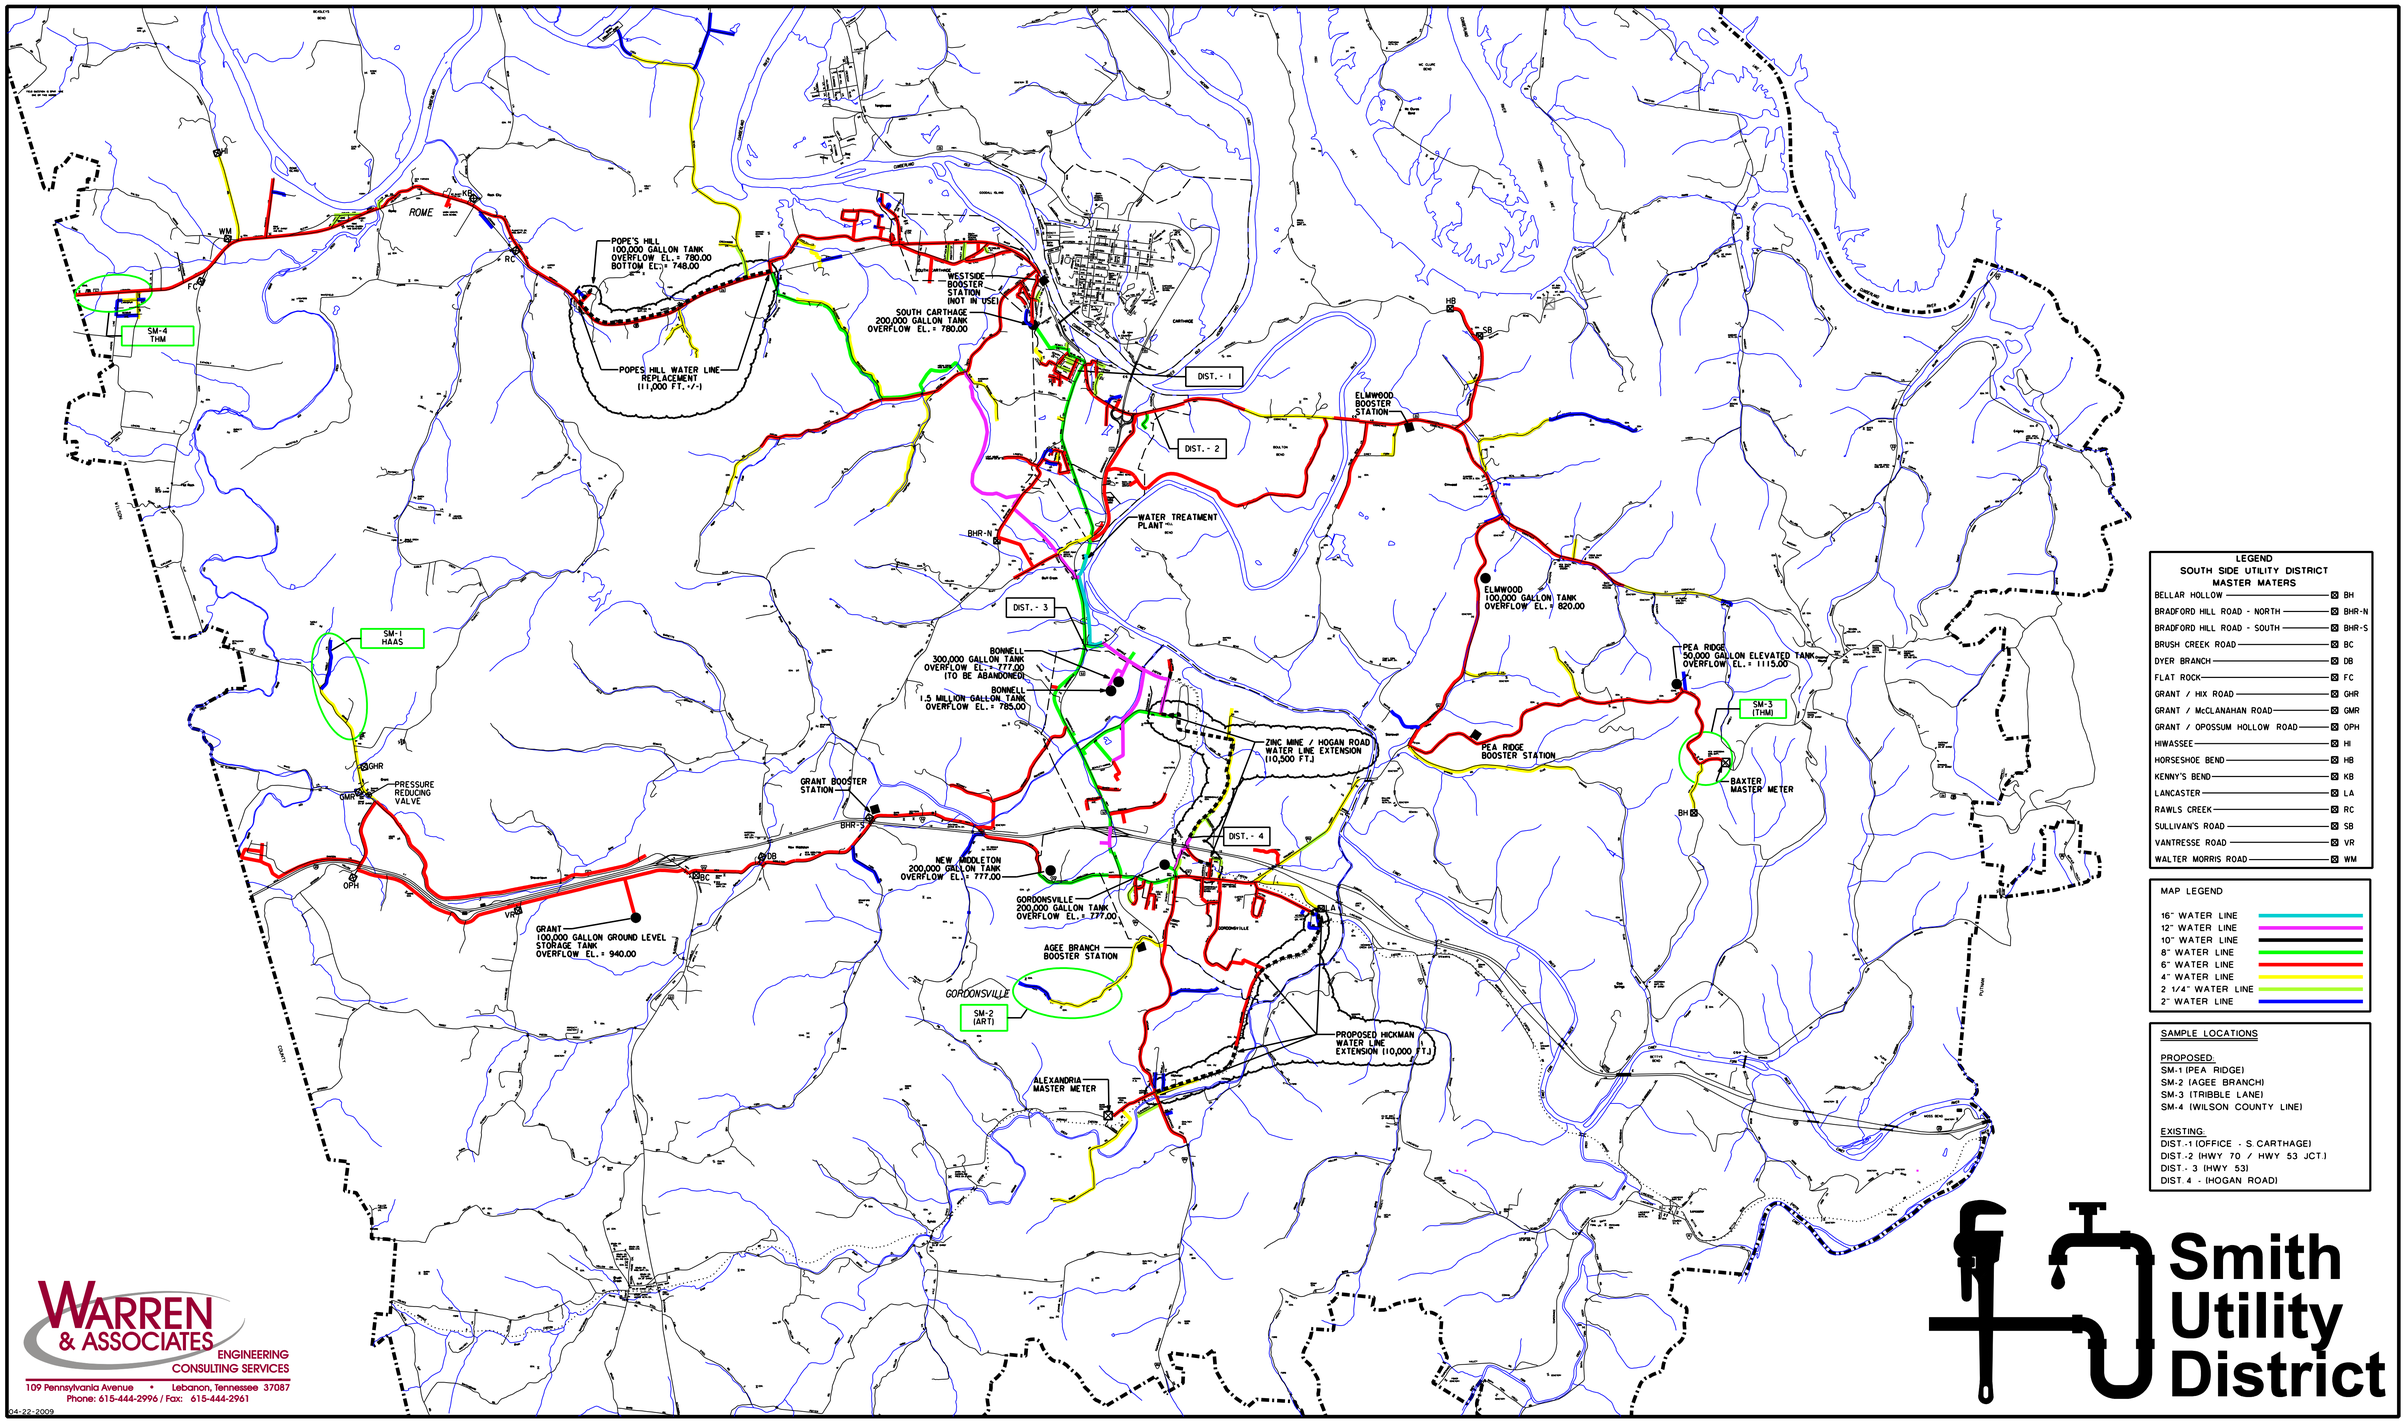

WARREN & ASSOCIATES
ENGINEERING
CONSULTING SERVICES
109 Pennsylvania Avenue • Lebanon, Tennessee 37087
Phone: 615-444-2996 / Fax: 615-444-2961

04-22-2009