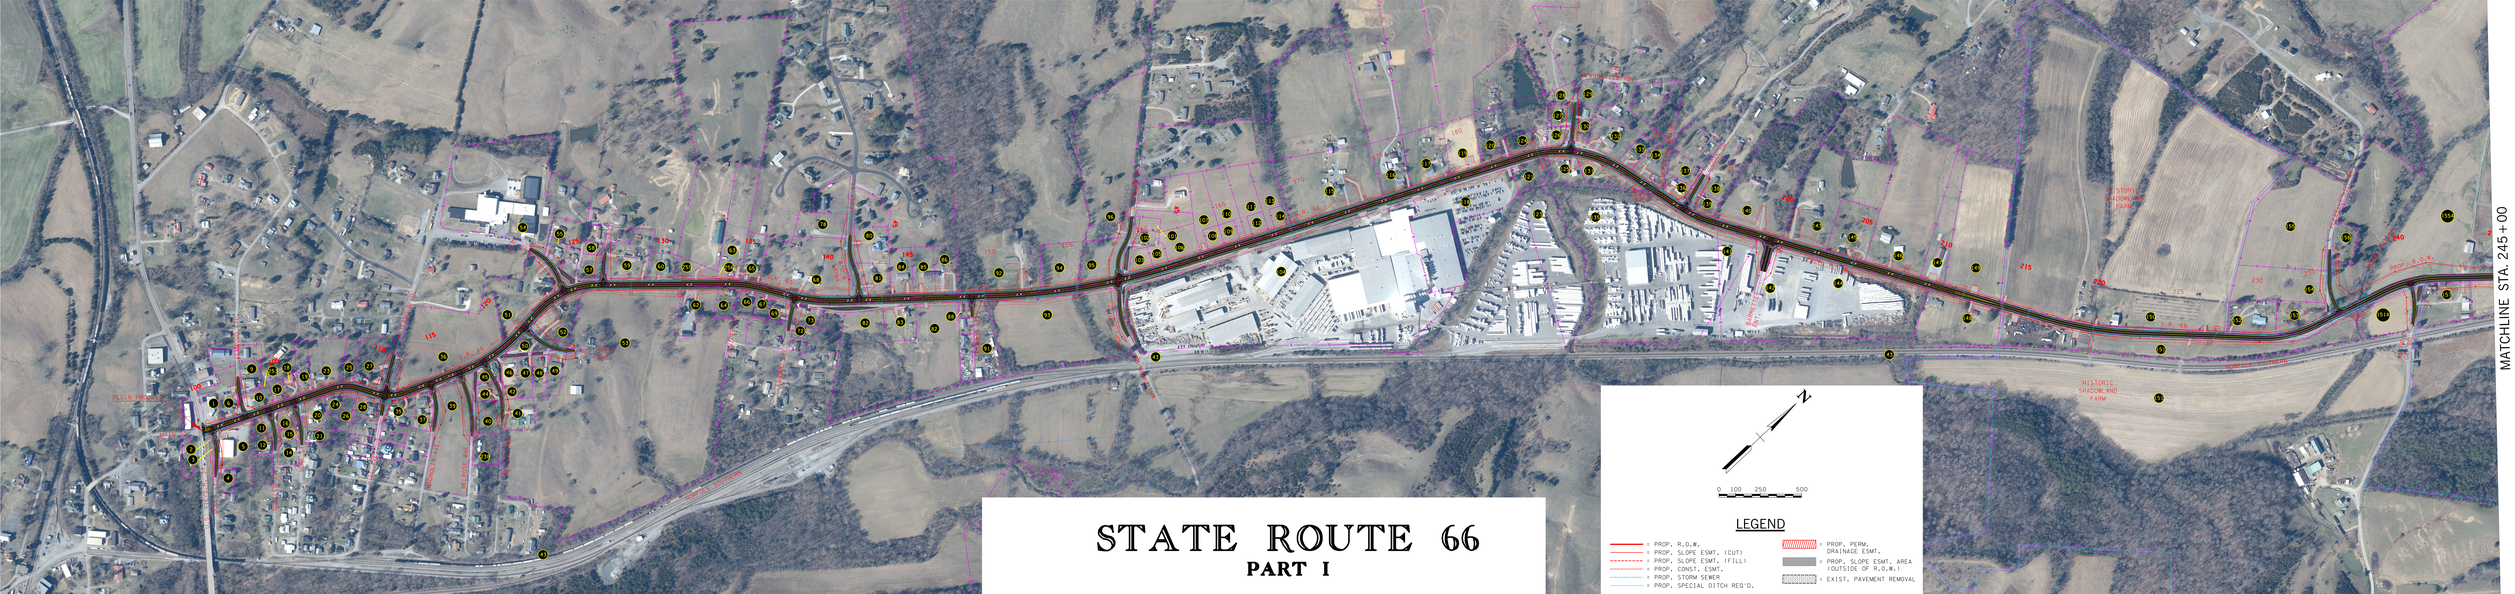

STATE ROUTE 66

PART I

MATCHLINE STA. 245+00

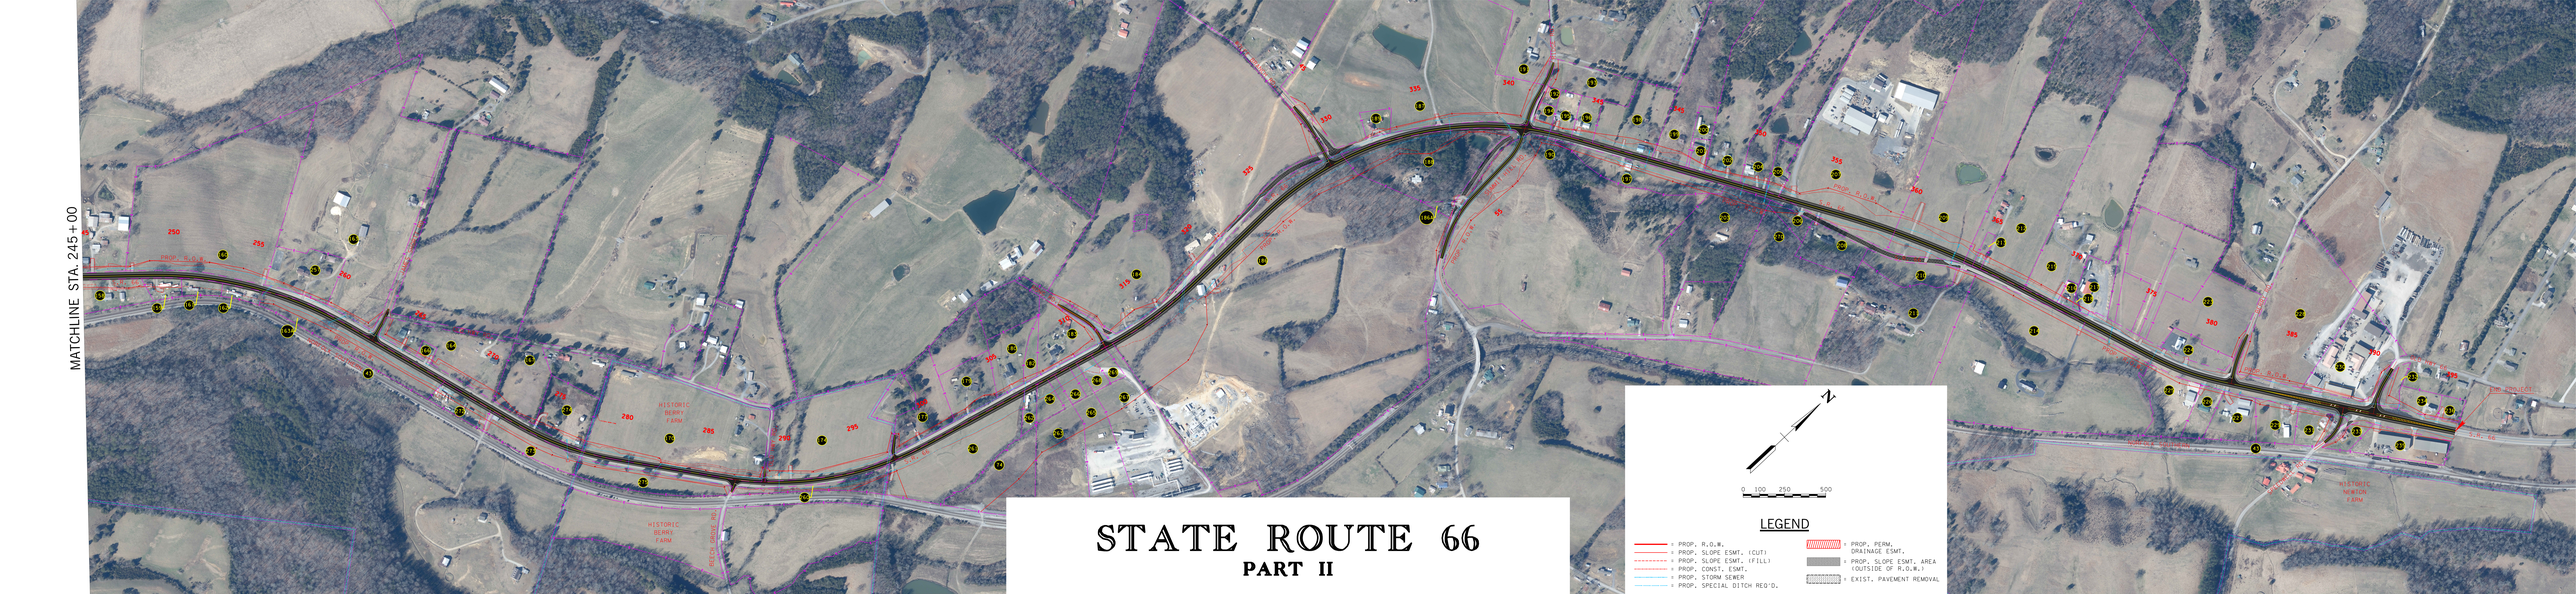

STATE ROUTE 66

PART II