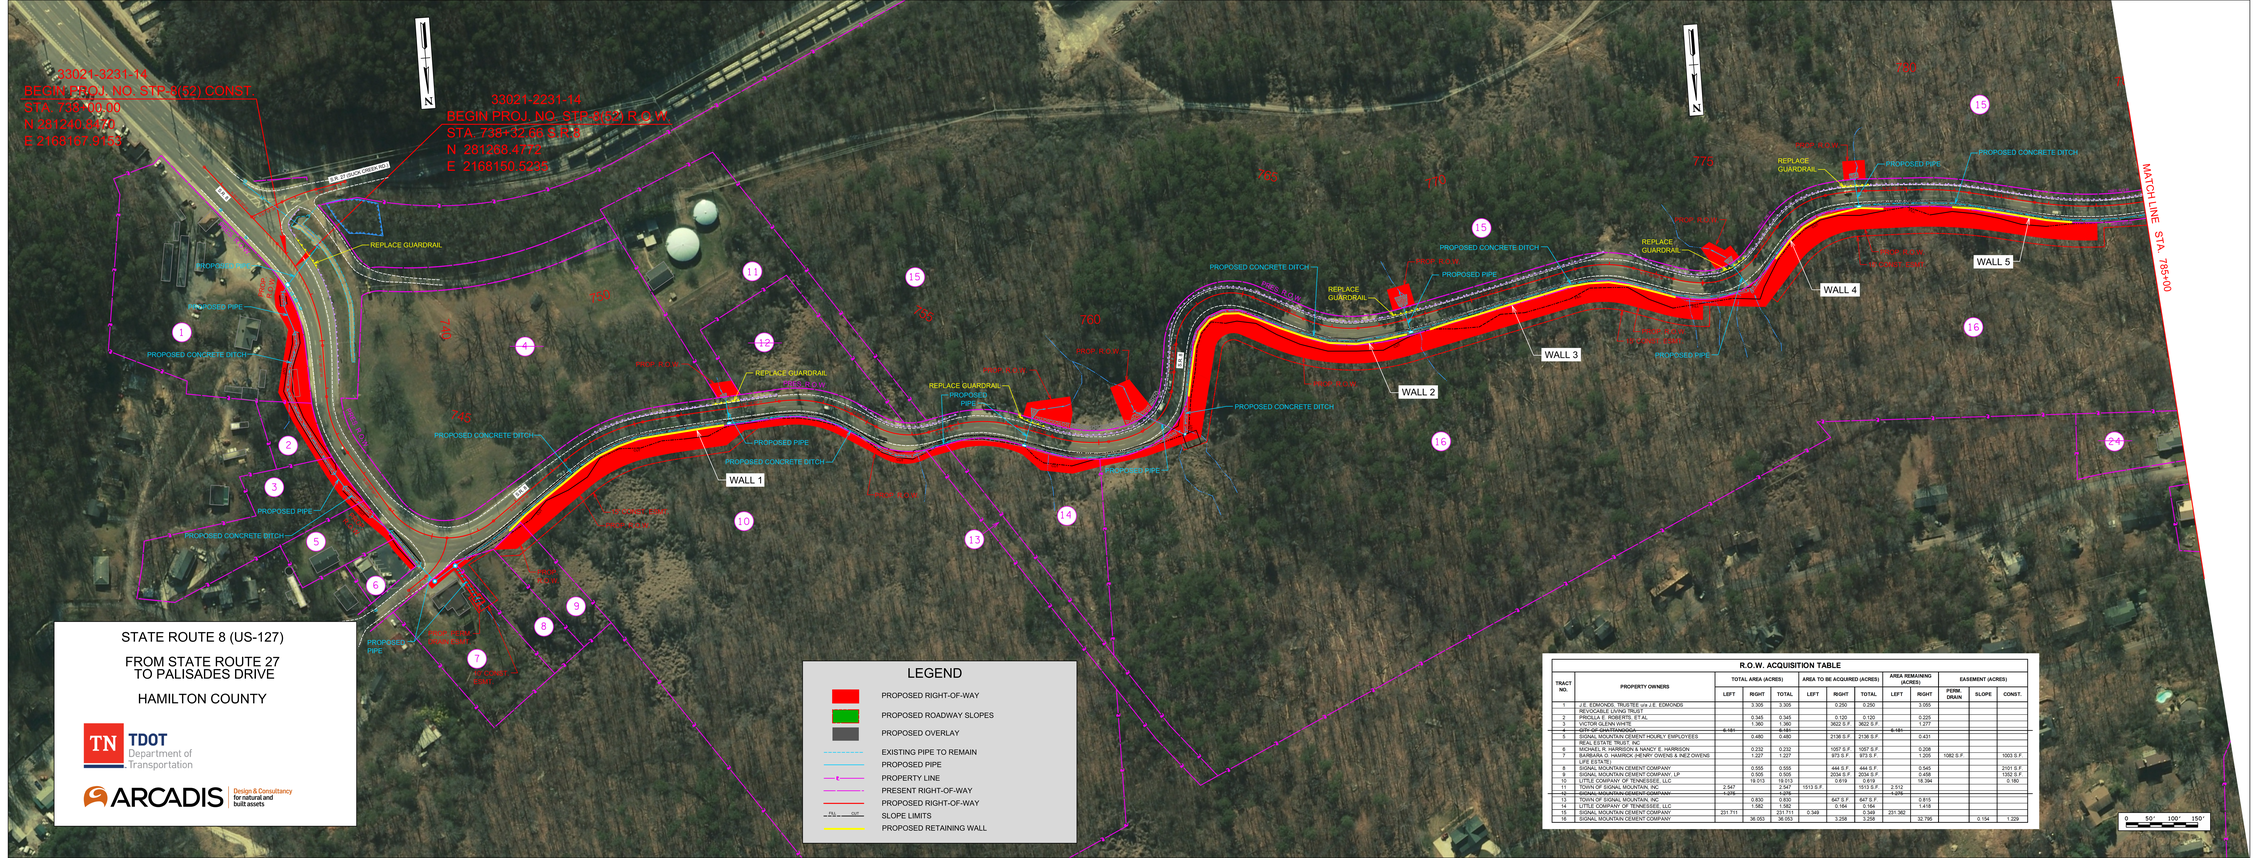

R.O.W. ACQUISITION TABLE

TRACT NO.	PROPERTY OWNERS	TOTAL AREA (ACRES)			AREA TO BE ACQUIRED (ACRES)			AREA REMAINING (ACRES)		EASEMENT (ACRES)		
		LEFT	RIGHT	TOTAL	LEFT	RIGHT	TOTAL	LEFT	RIGHT	PERM. DRAIN	SLOPE	CONST.
1	J.E. EDMONDS, TRUSTEE o/a J.E. EDMONDS REVOCABLE LIVING TRUST		3.305	3.305		0.250	0.250		3.055			
2	PRICILLA E. ROBERTS, ET AL		0.345	0.345		0.120	0.120		0.225			
3	VICTOR GLENN WHITE		1.360	1.360		3622 S.F.	3622 S.F.		1.277			
4	CITY OF CHATTANOOGA	6.181		6.181				6.181				
5	SIGNAL MOUNTAIN CEMENT HOURLY EMPLOYEES		0.480	0.480		2138 S.F.	2138 S.F.		0.431			
6	REAL ESTATE TRUST											
8	BARBARA D. HARRIS & NANCY E. HARRISON		0.232	0.232		1087 S.F.	1087 S.F.		0.208			
7	BARBARA D. HARRIS, HENRY OWENS & INEZ OWENS LIFE ESTATE		1.237	1.237		873 S.F.	873 S.F.		1.205	1082 S.F.		1093 S.F.
8	SIGNAL MOUNTAIN CEMENT COMPANY		0.555	0.555		444 S.F.	444 S.F.		0.545			2101 S.F.
9	SIGNAL MOUNTAIN CEMENT COMPANY, LP		0.505	0.505		2034 S.F.	2034 S.F.		0.456			1352 S.F.
10	LITTLE COMPANY OF TENNESSEE, LLC		19.013	19.013		0.619	0.619		18.394			0.190
11	TOWN OF SIGNAL MOUNTAIN, INC	2.547		2.547	1513 S.F.		1513 S.F.	2.512				
12	SIGNAL MOUNTAIN CEMENT COMPANY	1.375		1.375				1.375				
13	TOWN OF SIGNAL MOUNTAIN, INC		0.830	0.830		647 S.F.	647 S.F.		0.815			
14	LITTLE COMPANY OF TENNESSEE, LLC		1.582	1.582		0.164	0.164		1.418			
15	SIGNAL MOUNTAIN CEMENT COMPANY	231.711		231.711	0.349		0.349	231.362				
16	SIGNAL MOUNTAIN CEMENT COMPANY		36.053	36.053		3.258	3.258		32.795		0.154	1.229